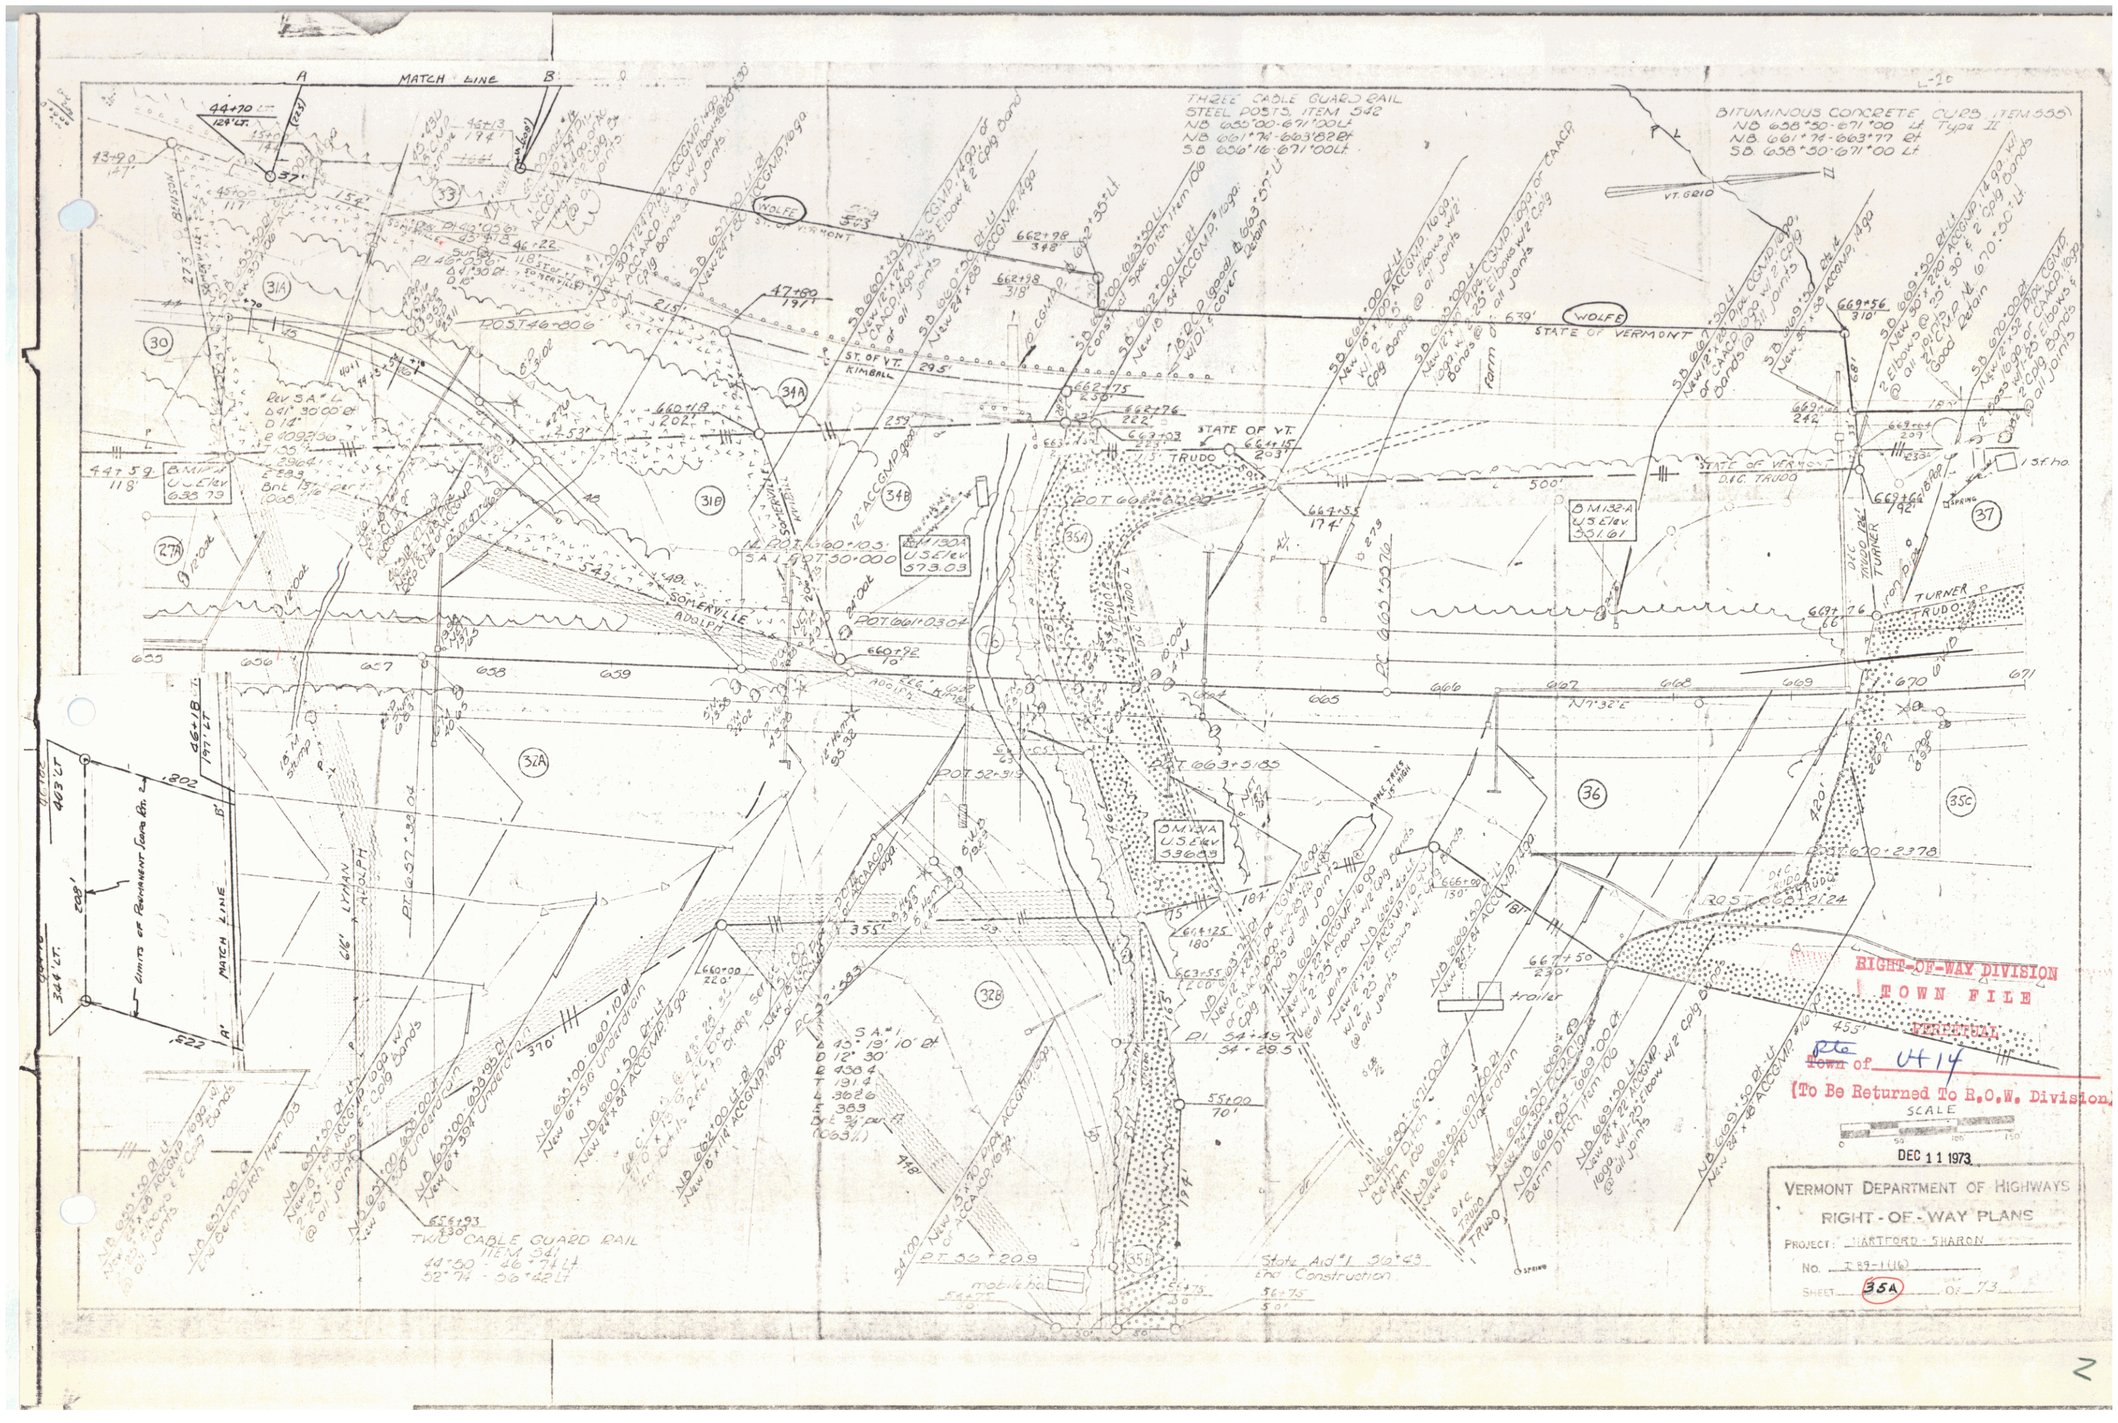
MATCH LINE
THREE CABLE GUARD RAIL
STEEL POSTS, ITEM 542
BITUMINOUS CONCRETE CURB, ITEM 555
STATE OF VERMONT
WOLFE
TRUDO
TURNER
SOMERVILLE
ADOLPH
LYMAN
KIMBALL
TWO CABLE GUARD RAIL
ITEM 541
State Aid #1
End Construction
RIGHT-OF-WAY DIVISION
TOWN FILE
TERRITORIAL
Rte
Town of U-14
(To Be Returned To R.O.W. Division)
SCALE
DEC 11 1973
VERMONT DEPARTMENT OF HIGHWAYS
RIGHT-OF-WAY PLANS
PROJECT: HARTFORD - SHARON
NO. F 89-1(16)
SHEET 35A OF 73