FED. ROAD DIST. NO.	STATE	FED. AID PROJ. NO.	FISCAL YEAR	SHEET NO.	TOTAL SHEETS
9	VT.	FR 6A	1928	15	79

WOOD GUARD RAIL

LEFT

537+88-538+12 Length 24'

RIGHT

537+88-538+12 " 24'

547+38-547+62 " 24'

CABLE GUARD RAIL

LEFT

541+76-542+24 Length 48'

544+25-547+77 " 352'

NEW BRIDGES REQUIRED

STA. 547+50	5'x6' Reinf. Conc. Box.	Length 38 ft
	Concrete Class A (1-2-4)	41 Cu. Yds.
	Reinforcing Steel	2890 Lbs.
	Structural Excavation	120 Cu. Yds.

NEW CULVERTS REQUIRED

STA. 538+00	18" Reinf. Conc. Pipe	Length 36 ft.
	Concrete Class A (1-2-4)	19 Cu.yds.
	Reinforcing Steel	54 lbs.

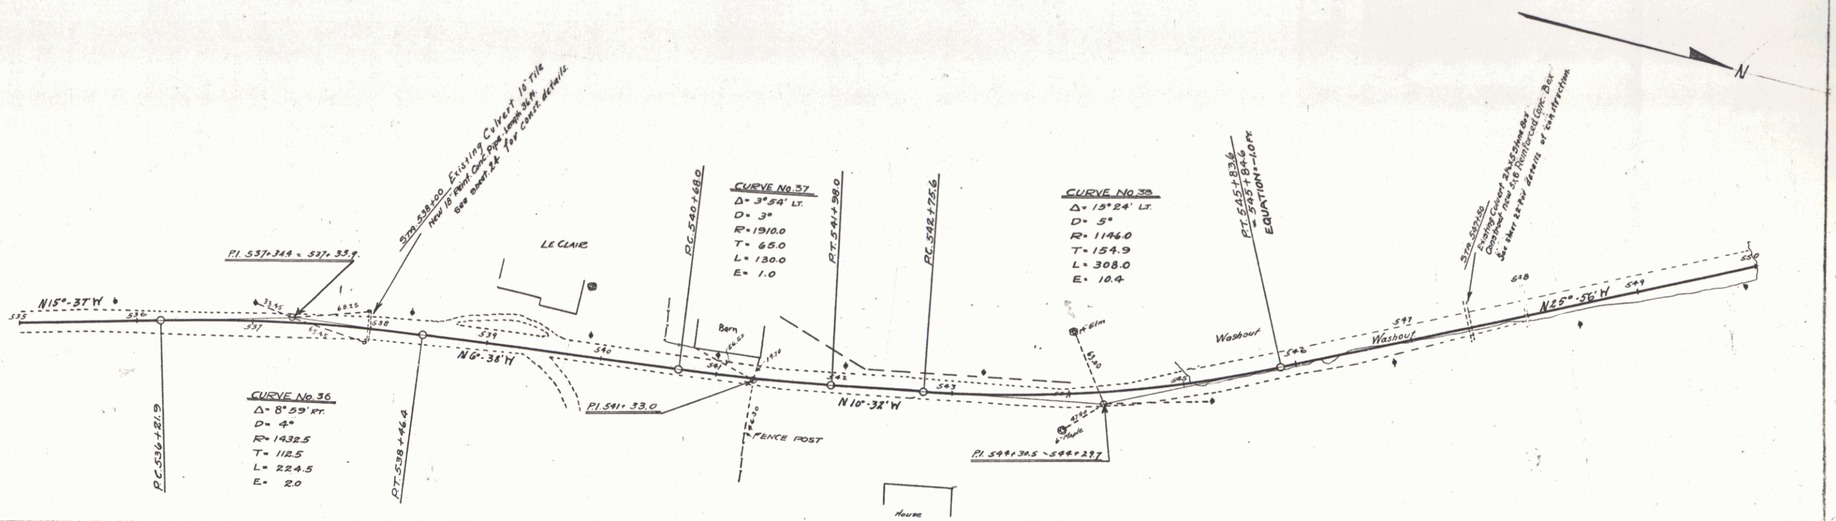

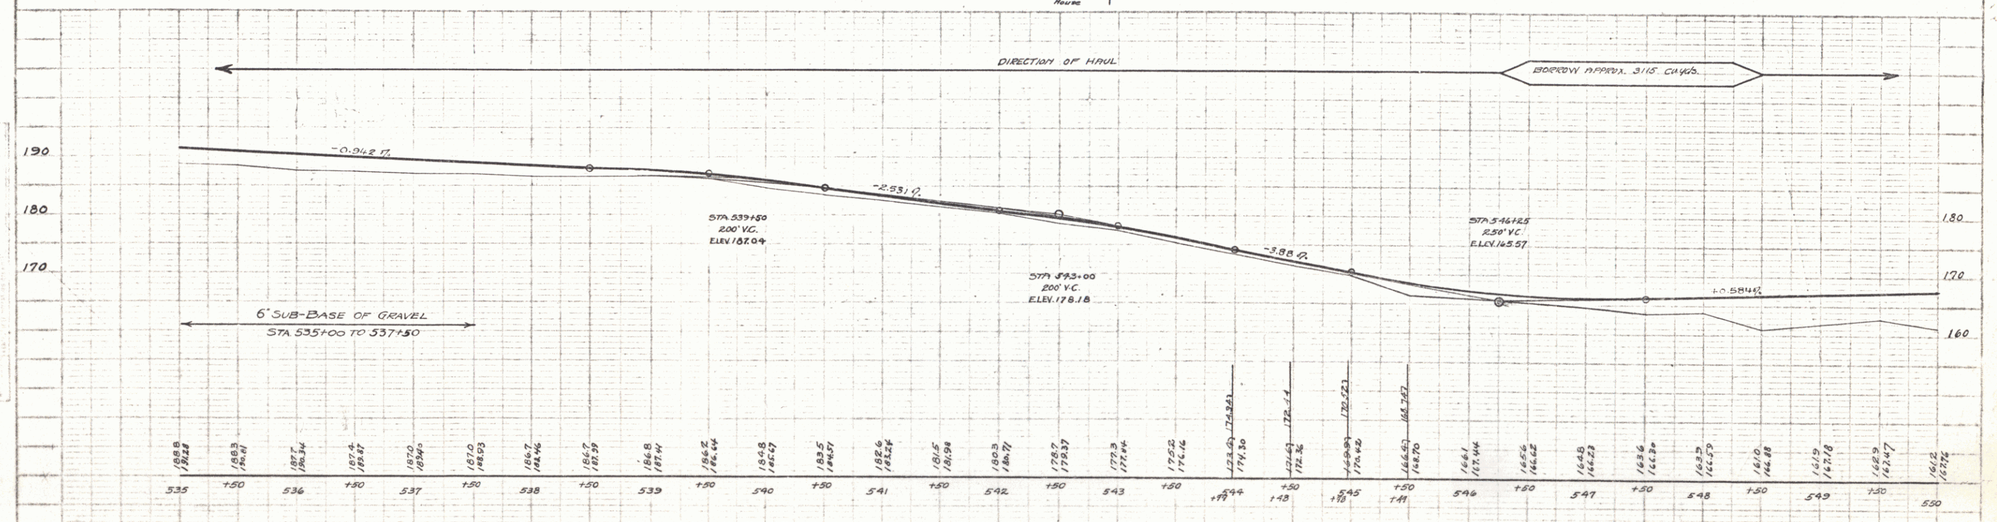

SERIES F.R. No. 6A
SHEET 15 OF 79

14