FED. ROAD DIST. NO.	STATE	FED. AID PROJ. NO.	FISCAL YEAR	SHEET NO.	TOTAL NO. SHEETS
9	VT.	FR 6C		20	

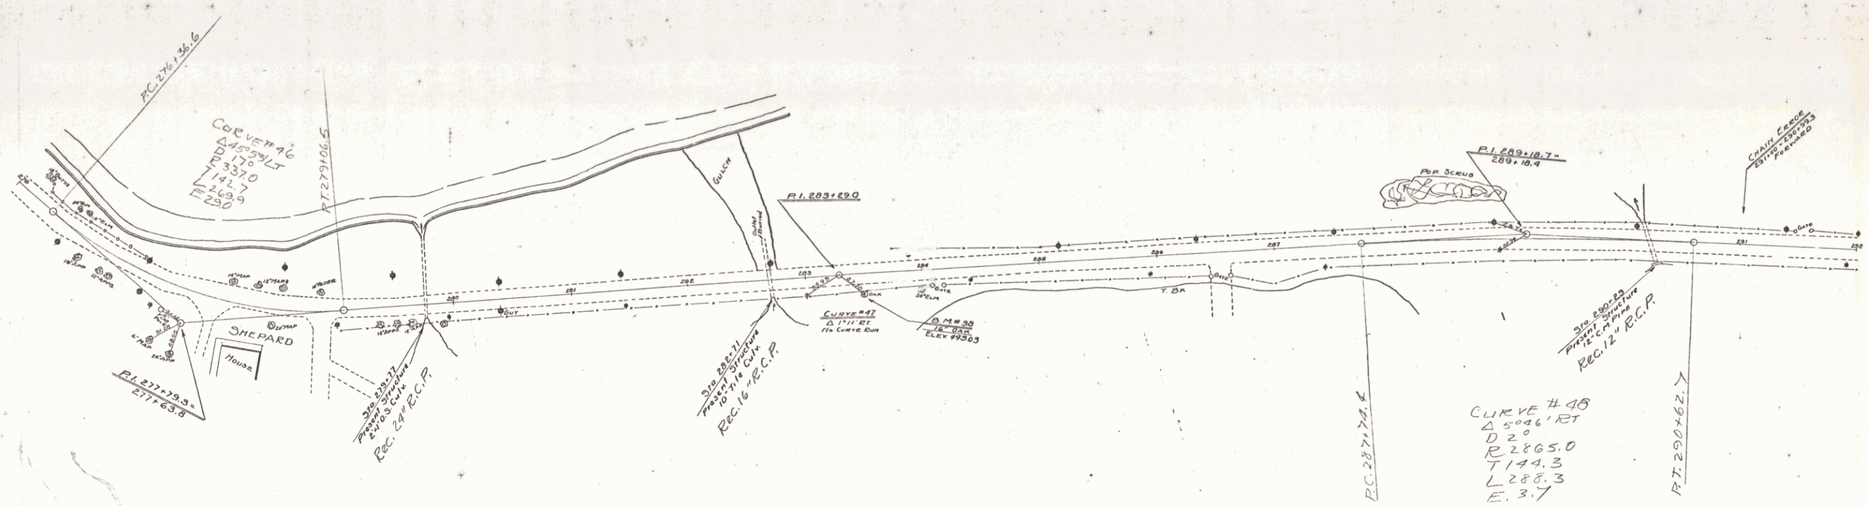

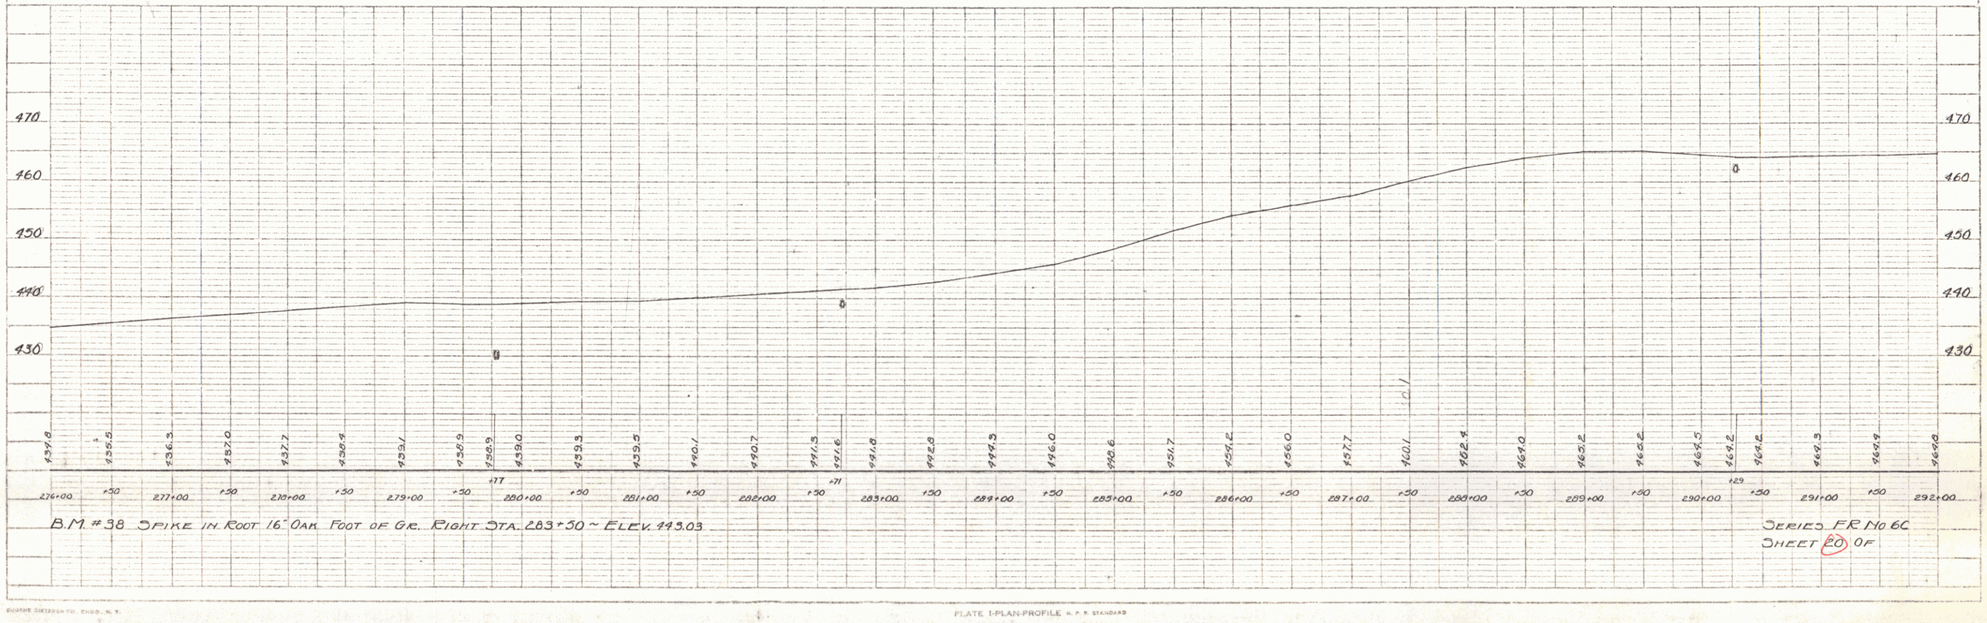

B.M. #38 SPIKE IN ROOT 16" OAK FOOT OF GR. RIGHT STA. 283+50 ~ ELEV. 443.03

SERIES FR No 6C
SHEET 20 OF

PLAN — PUTNAM, N.L. STEVENS — 8/68, 8/68, 8/68

PROFILE — PUTNAM, N.L.S., N.L.S. — 8/68, 8/68, 8/68

EUGENE DIETZGEN CO. CHICAGO, N.Y.

PLATE 1-PLAN-PROFILE A.P.W. STANDARD