PARCEL	INSTRUMENT	DATE	GRANTOR	GRANTEE	RECORDED BOOK	RECORDED PAGE	RECORDED DATE	REMARKS
A	W.D.O.E	10-6-60	ALMEDIA JOYCE	SHARON ST OF VT	23	336-7	10-7-60	
A'	W.D.O.E	10-6-60	FRANK M BOWEN	ST OF VT	23	334-5	10-7-60	

FED. ROAD DIST. NO.	STATE	FED. AID PROJ. NO.	FISCAL YEAR	SHEET NO.	TOTAL SHEETS
9	VT.	968(1)	1961	8A	47

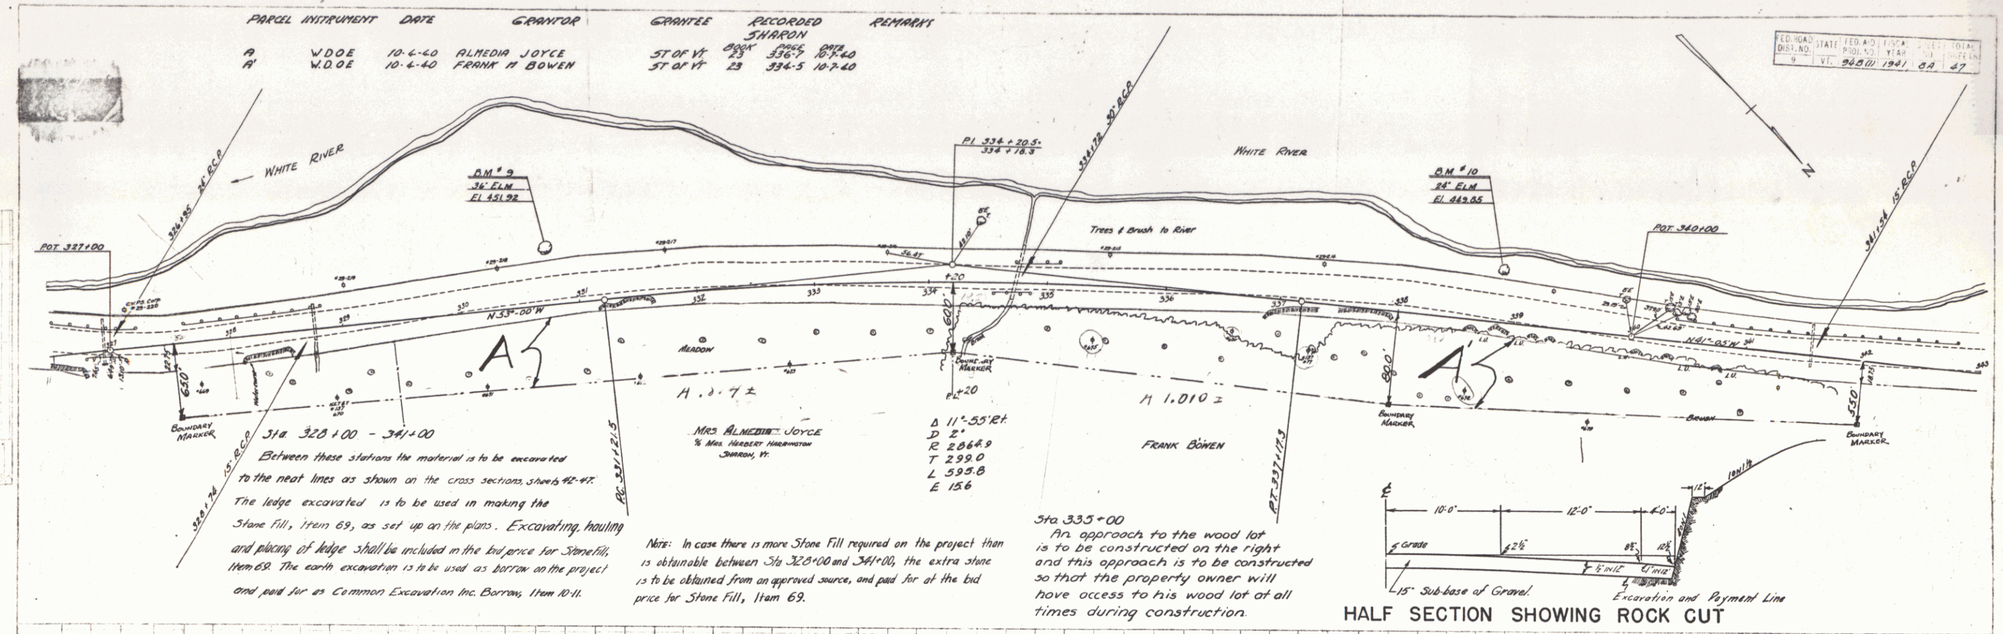

HALF SECTION SHOWING ROCK CUT

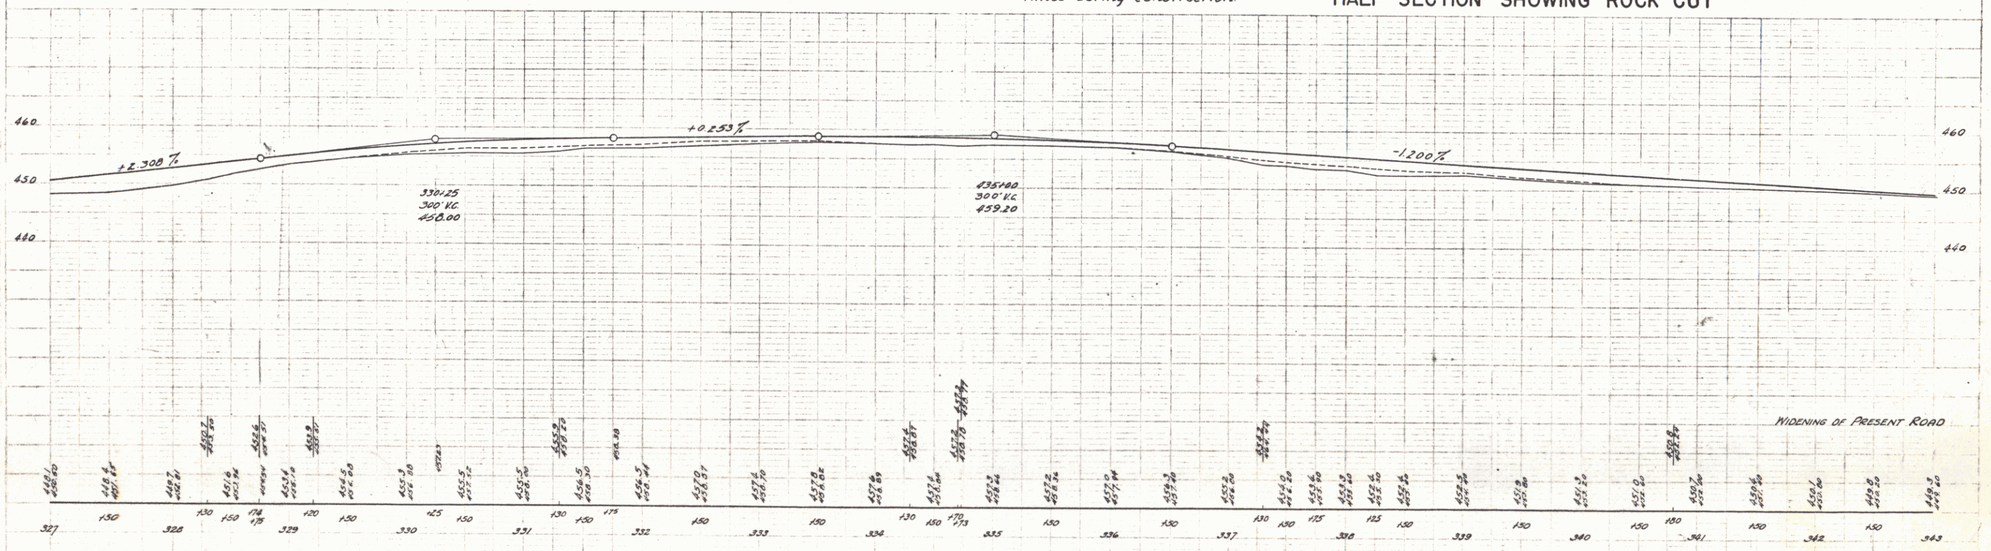

B.M.# 9 SPIKE IN TRUNK OF 36" ELM 45 FT. LT. OF STA. 330+74 ELEV. 451.92
B.M.# 10 SPIKE IN TRUNK OF 24" ELM 42 FT. LT. OF STA. 338+87 ELEV. 449.85

SHARON
SERIES FAP NO. 94 B (1)
SHEET 8A OF 47

7