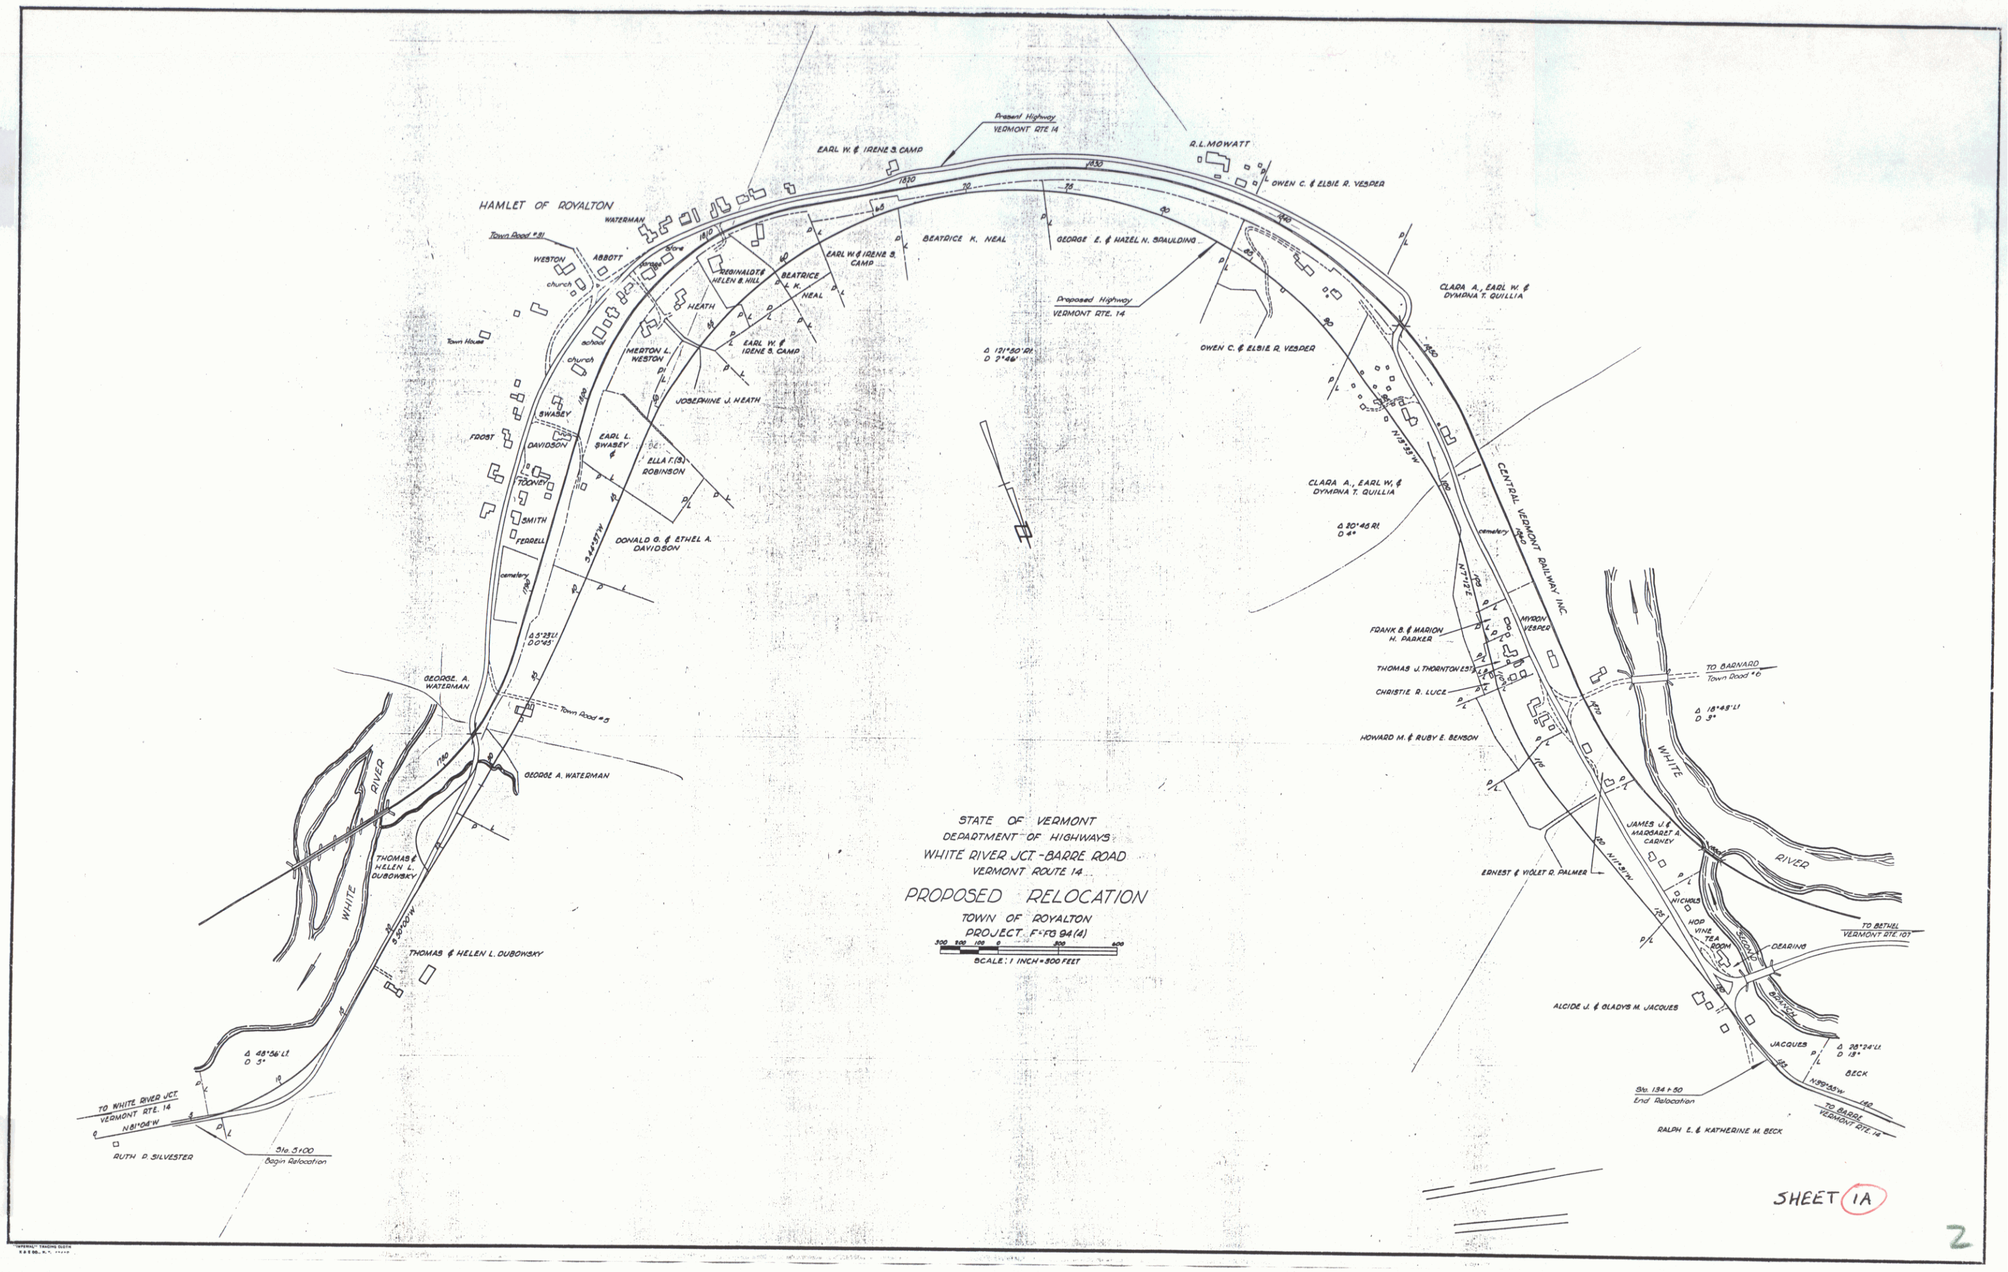

STATE OF VERMONT
DEPARTMENT OF HIGHWAYS
WHITE RIVER JCT.-BARRE ROAD
VERMONT ROUTE 14

PROPOSED RELOCATION

TOWN OF ROYALTON
PROJECT F-FG 94(4)

SCALE: 1 INCH = 200 FEET