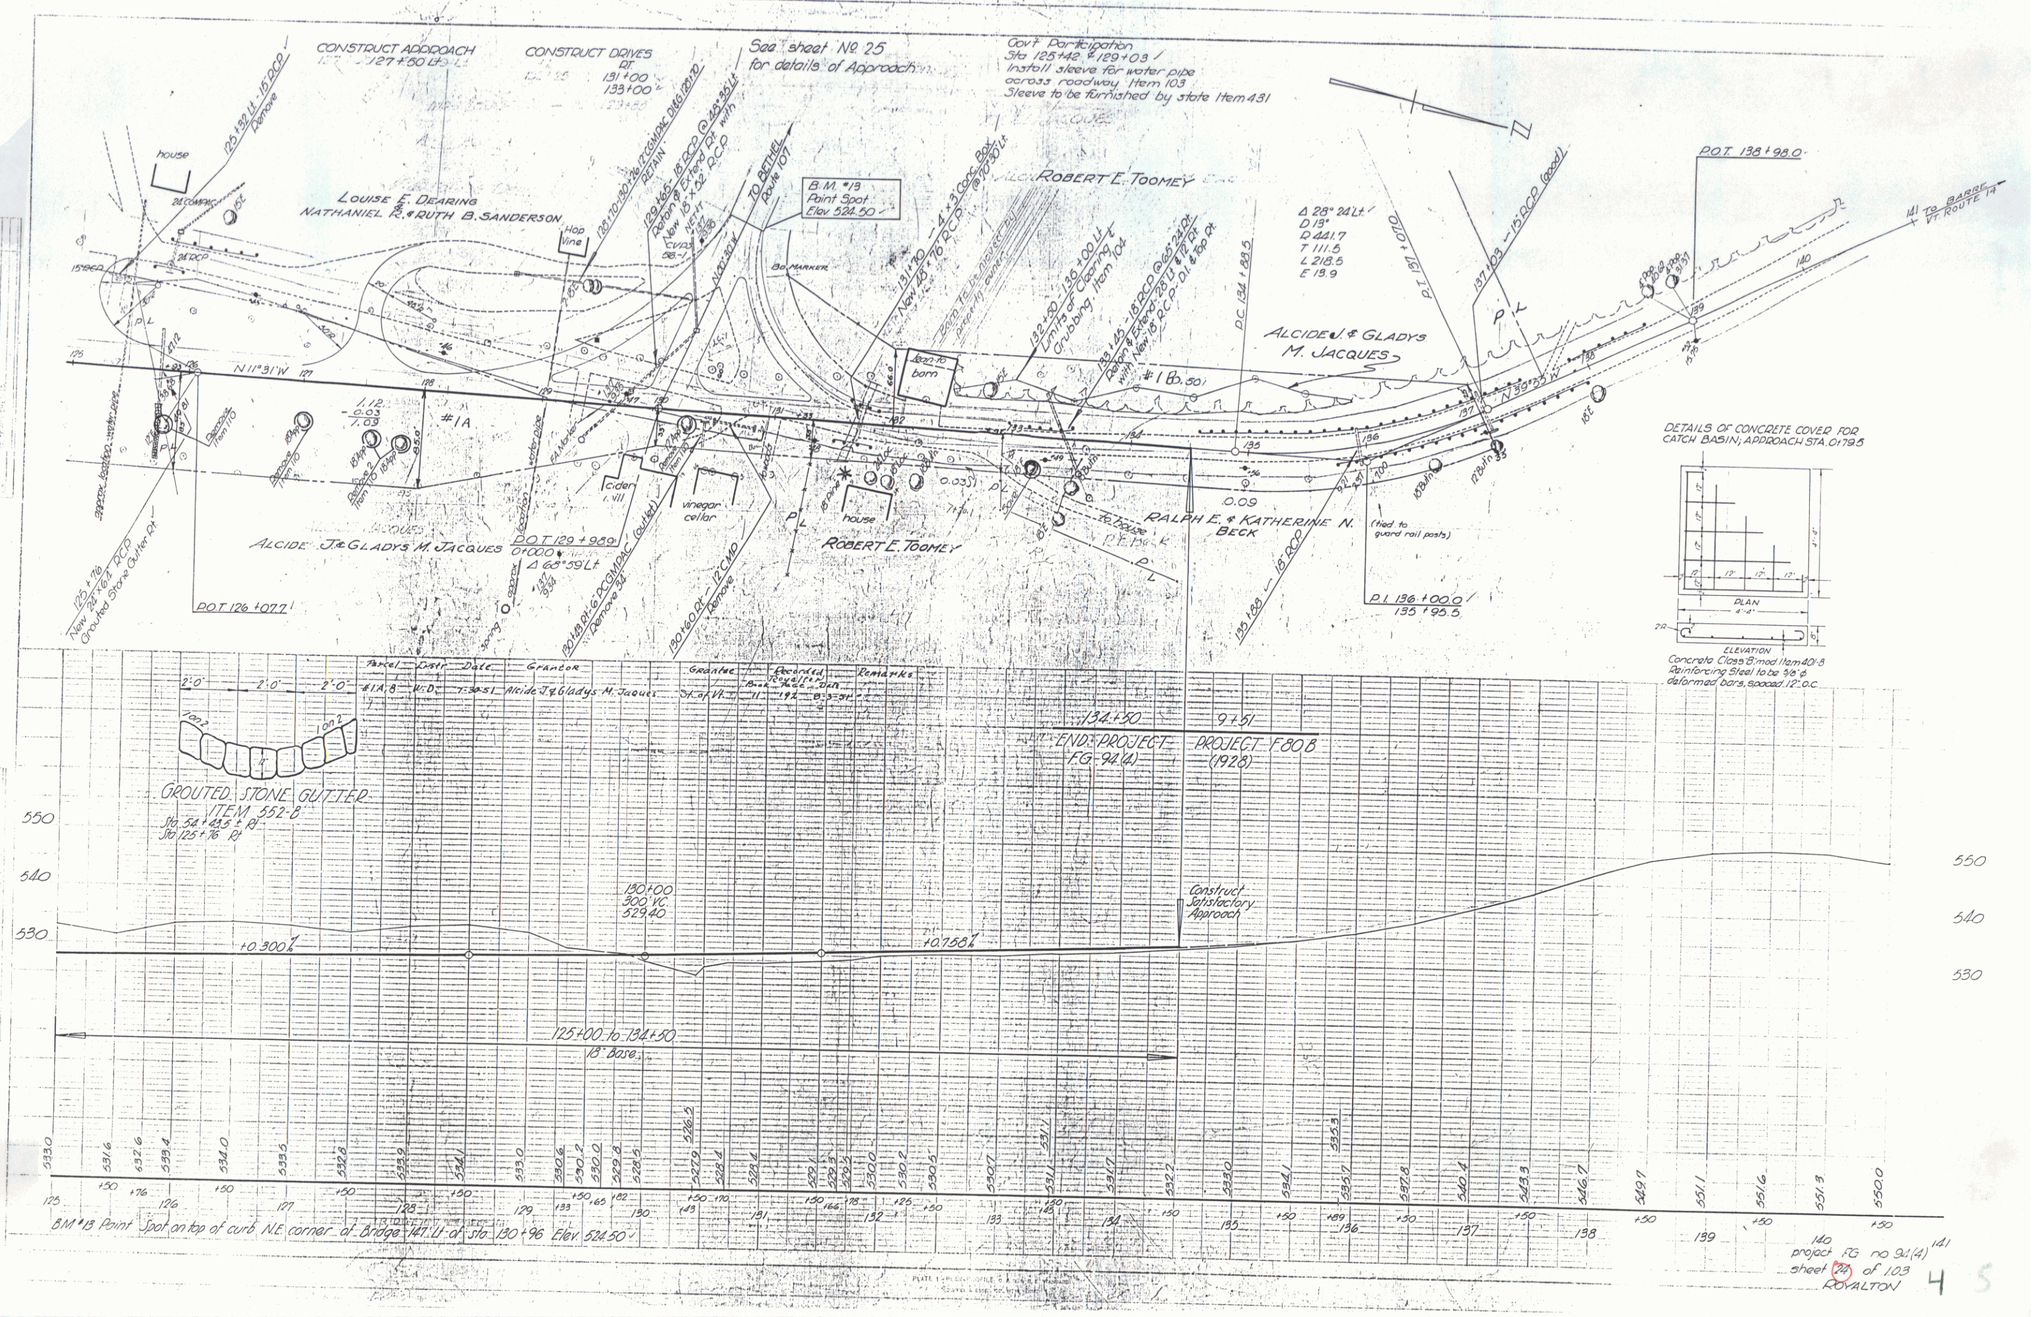
CONSTRUCT APPROACH
CONSTRUCT DRIVES
See sheet No. 25 for details of Approach
Govt Participation
Sta 125+42 & 129+03
Install sleeve for water pipe across roadway Item 103
Sleeve to be furnished by state Item 431
LOUISE E. DEARING
NATHANIEL R. & RUTH B. SANDERSON
ROBERT E. TOOMEY
ALCIDE J. & GLADYS M. JACQUES
RALPH E. & KATHERINE N. BECK
TO BETHEL Route 107
TO BARRE Vt. ROUTE 14
B.M. #13 Point Spot Elev. 524.50
P.O.T. 138+98.0
P.O.T. 126+07.7
P.O.T. 129+94.91
P.I. 136+00.0
135+95.5
Δ 28°24' Lt.
D 13°
R 441.7
T 111.5
L 218.5
E 15.9
DETAILS OF CONCRETE COVER FOR CATCH BASIN; APPROACH STA. 01795
PLAN
ELEVATION
Concrete Class B mod Item 401.8
Reinforcing Steel to be 36.2 deformed bars, spaced 12" o.c.
GROUTED STONE GUTTER ITEM 552.8
Sta 54+43.5 ℄
Sta 125+76 ℄
Construct Satisfactory Approach
+0.300%
+0.786%
125+00 to 134+50
18" base
END PROJECT F.G. 94(4)
PROJECT F.80B (1928)
BM #13 Point Spot on top of curb N.E. corner of Bridge 147.11' of Sta 130+96 Elev. 524.50
project FG no 94(4)
sheet 4 of 103
ROYALTON