FED. ROAD DIST. NO.	STATE	PROJECT NO.	FISCAL YEAR	SHEET NO.	TOTAL SHEETS
9	VT	80B		1	

STATE OF VERMONT
STATE HIGHWAY DEPARTMENT

PLAN AND PROFILE OF PROPOSED
STATE HIGHWAY
FEDERAL AID PROJECT

TOWNS OF ROYALTON–BETHEL–RANDOLPH Pin# 00R747

WILLIAMSTOWN GULF ROAD

BEGINNING .09 MILES SOUTH OF ROAD LEADING TO BETHEL, AND EXTENDING N.L.Y. 5.6 MILES TO PRINCE'S STORE IN SO. RANDOLPH

Project No. FA 80B

~SCALE 1 INCH = 4 MILES~

INDEX OF SHEETS

SHEET NO. 1 TITLE PAGE
" 2 TYPICAL CROSS-SECTION OF IMPROVEMENT
" 3 PLAN AND PROFILE STA. 0+00 to 13+00
" 4 " " " " 13+00 - 29+00
" 5 " " " " 29+00 - 45+00
" 6 " " " " 45+00 - 61+00
" 7 " " " " 61+00 - 74+00
" 8 " " " " 74+00 - 90+00
" 9 " " " " 90+00 - 105+64.8
" 10 " " " " 118+00 - 134+00
" 11 " " " " 134+00 - 150+00
" 12 " " " " 150+00 - 164+00
" 13 " " " " 164+00 - 175+00
" 14 " " " " 175+00 - 190+00
" 15 " " " " 190+00 - 204+00
" 16 " " " " 204+00 - 218+00
" 17 " " " " 218+00 - 232+00
" 18 " " " " 232+00 - 247+00
" 19 " " " " 246+00 - 259+00
" 20 " " " " 259+00 - 273+00
" 21 " " " " 273+00 - 288+00
" 22 " " " " 288+00 - 302+00
" 23 to 31 BRIDGE STA. 86+75
" 32 to 37 BRIDGE STA. 279+25
" 38 BRIDGE STA. 294+40
" 39-87 CROSS SECTIONS

~SCALES~
PROFILE { PLAN: 1 INCH = 50 FEET; HORIZ. 1 INCH = 50 FEET; VERT. 1 INCH = 10 FEET; SECTIONS 1 INCH = 5 FEET }

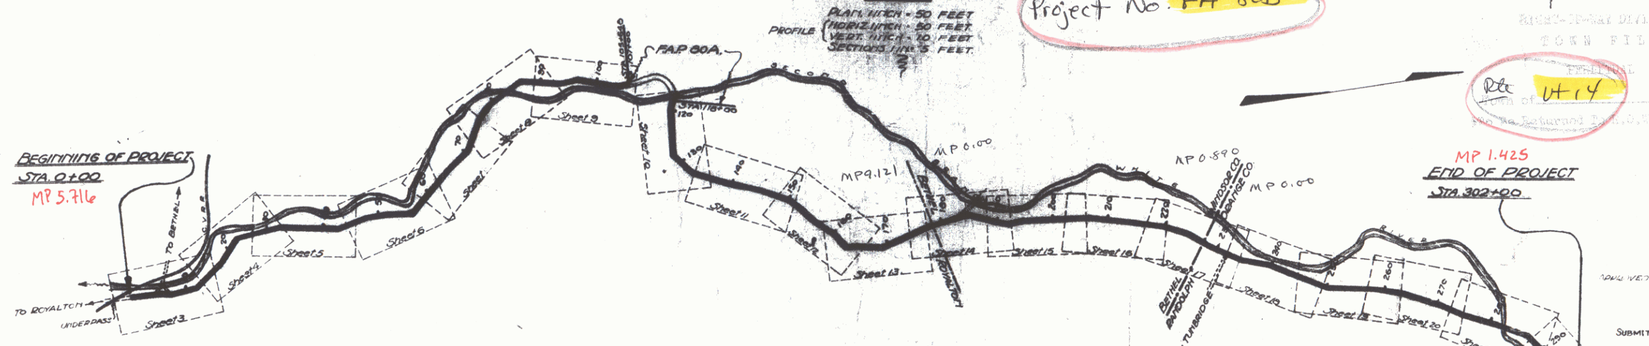

~LAYOUT~
SCALE-1000 FEET-1 INCH

Royalton MM0572 ~ 0912
Bethel MM0000 ~ 0089
Randolph MM0000 ~ 0143

THESE PLANS SUBJECT TO SUCH REVISION AS MAY BE REQUIRED BY THE BUREAU OF PUBLIC ROADS OR THE CHIEF ENGINEER

FA 80B

RIGHT-OF-WAY DIVISION
TOWN FILE

Rte VT 14

APPROVED APRIL 30, 1957
F. W. Lang Jr.
CHIEF ENGINEER

SUBMITTED BY ORDER OF THE STATE HIGHWAY BOARD:
APRIL 30, 1957
L. B. Bailey
COMMISSIONER OF HIGHWAYS

SHEET 1

RECOMMENDED [redacted]
DISTRICT ENGINEER
BUREAU OF PUBLIC ROADS

RECOMMENDED FOR APPROVAL [redacted]
CHIEF ENGINEER
BUREAU OF PUBLIC ROADS

APPROVED [redacted]

CONVENTIONAL SIGNS

COUNTY LINE
TOWN LINE
FENCE LINE
STONE WALL
UNFENCED PROPERTY
GUARD RAIL
TRAVELED WAY
RAILROAD
RETAINING WALL
CENTER LINE
SURVEY LINE

GROUND ELEVATION
GRADE ELEVATION

CURVE DATA
DEFLECTION ANGLE Δ
DEGREE OF CURVE D.
RADIUS OF CURVE R.