State	Fed. Aid Project No.	Year	Sheet No.	Total Sheets
144 P		1941	12	84

PARCEL	INSTRUMENT	DATE	GRANTOR	GRANTEE	RECORDED BOOK	PAGE	DATE	REMARKS
A	Q.C.D.D.E	2-7-41	JOHN T SLAYTON	ST OF VT	23	354	2-8-41	2 CULV
A'	W.D.D.E	2-6-41	ORRIN N JACKSON	ST OF VT	23	354	2-8-41	

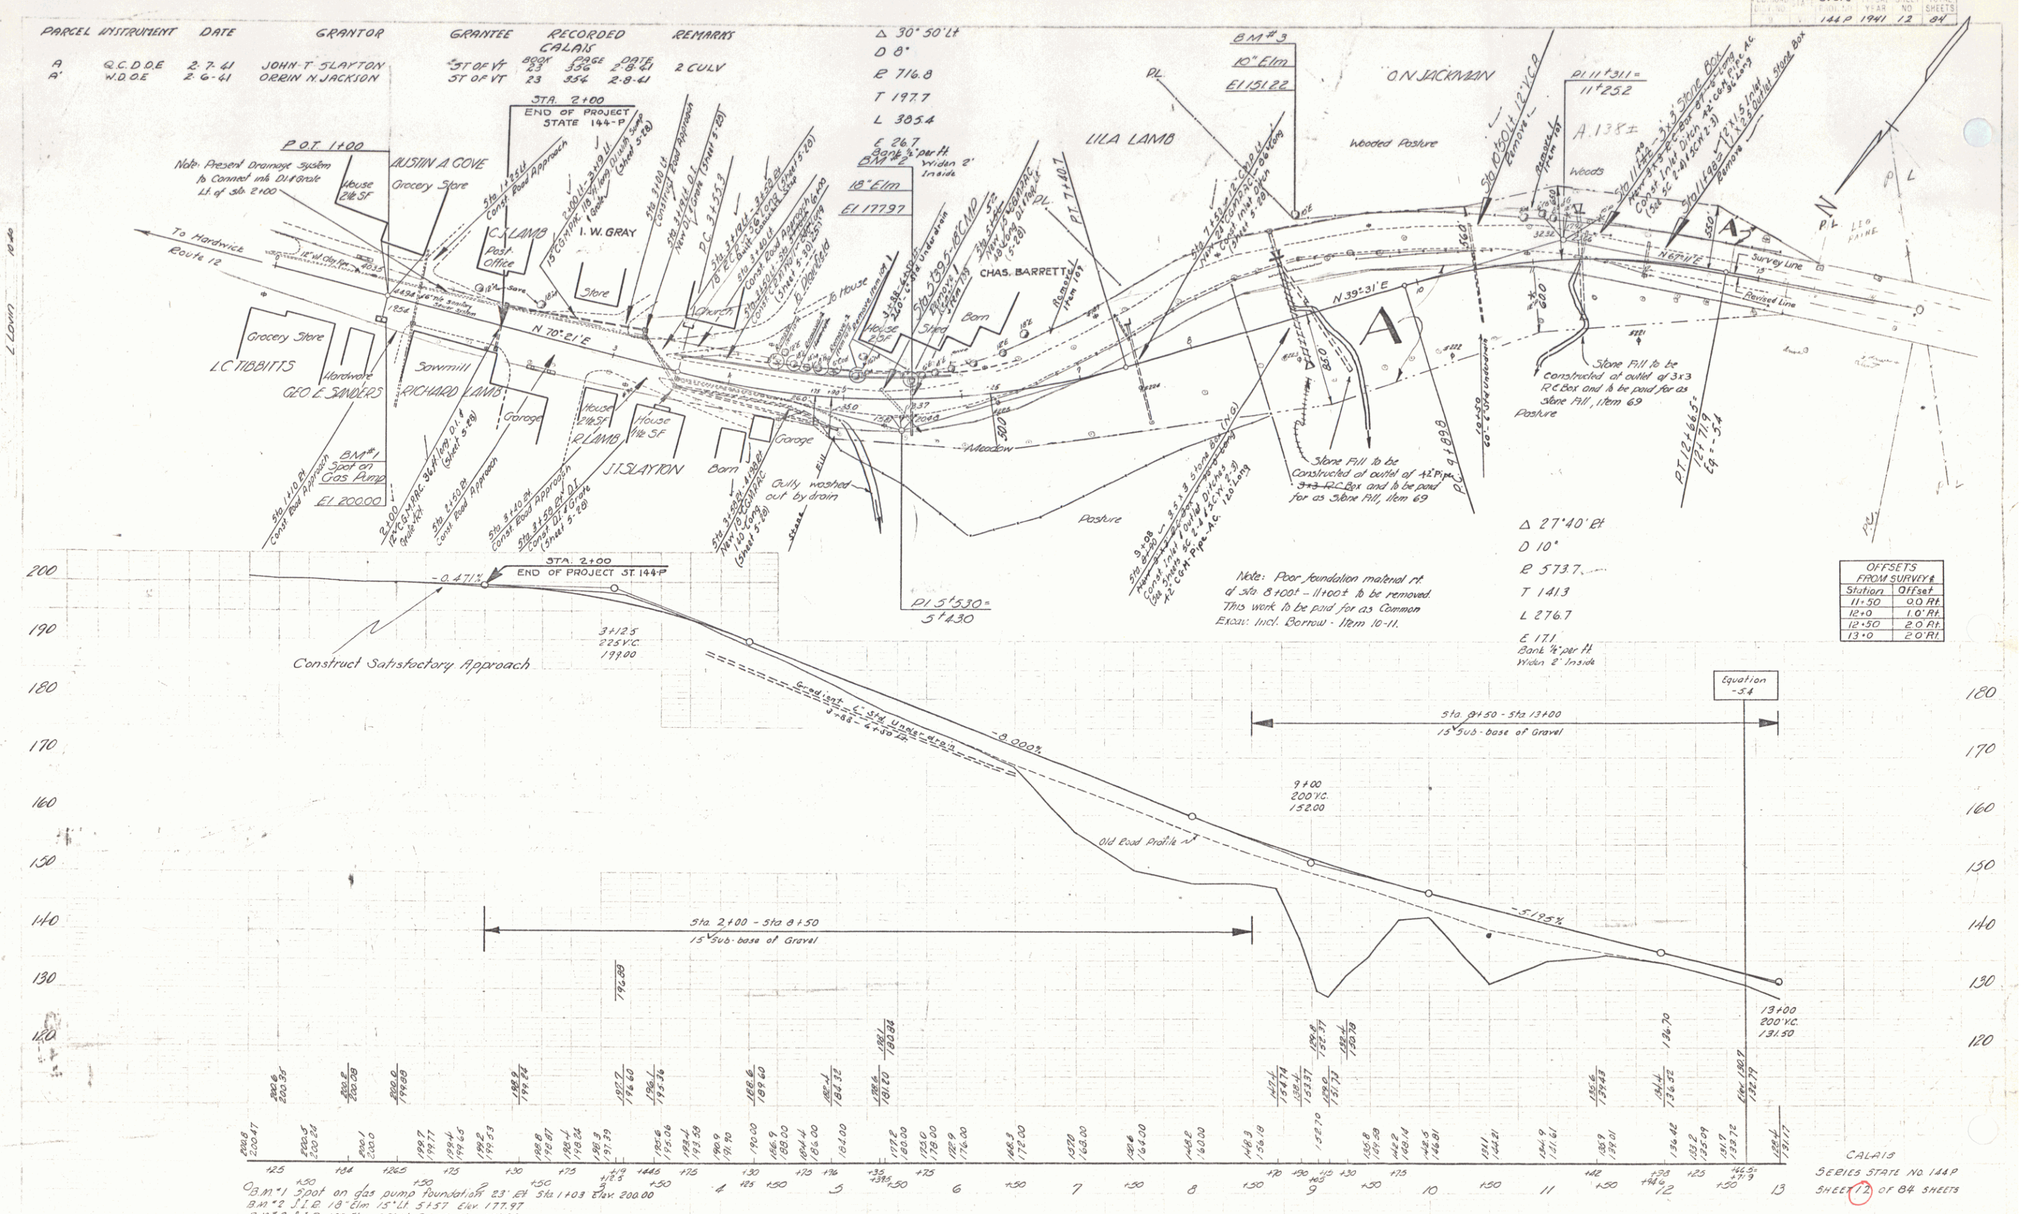

OFFSETS FROM SURVEY &	
Station	Offset
11+50	0.0' Rt
12+0	1.0' Rt
12+50	2.0' Rt
13+0	2.0' Rt

B.M. #1 Spot on gas pump foundation 23' Rt Sta 1+03 Elev. 200.00
B.M. #2 I.R. 18" Elm 15' Lt 5+57 Elev. 177.97
B.M. #3 I.R. 10" Elm 82' Lt 9+15 Elev. 151.22

CALAIS
SERIES STATE No. 144 P
SHEET 12 OF 84 SHEETS

10