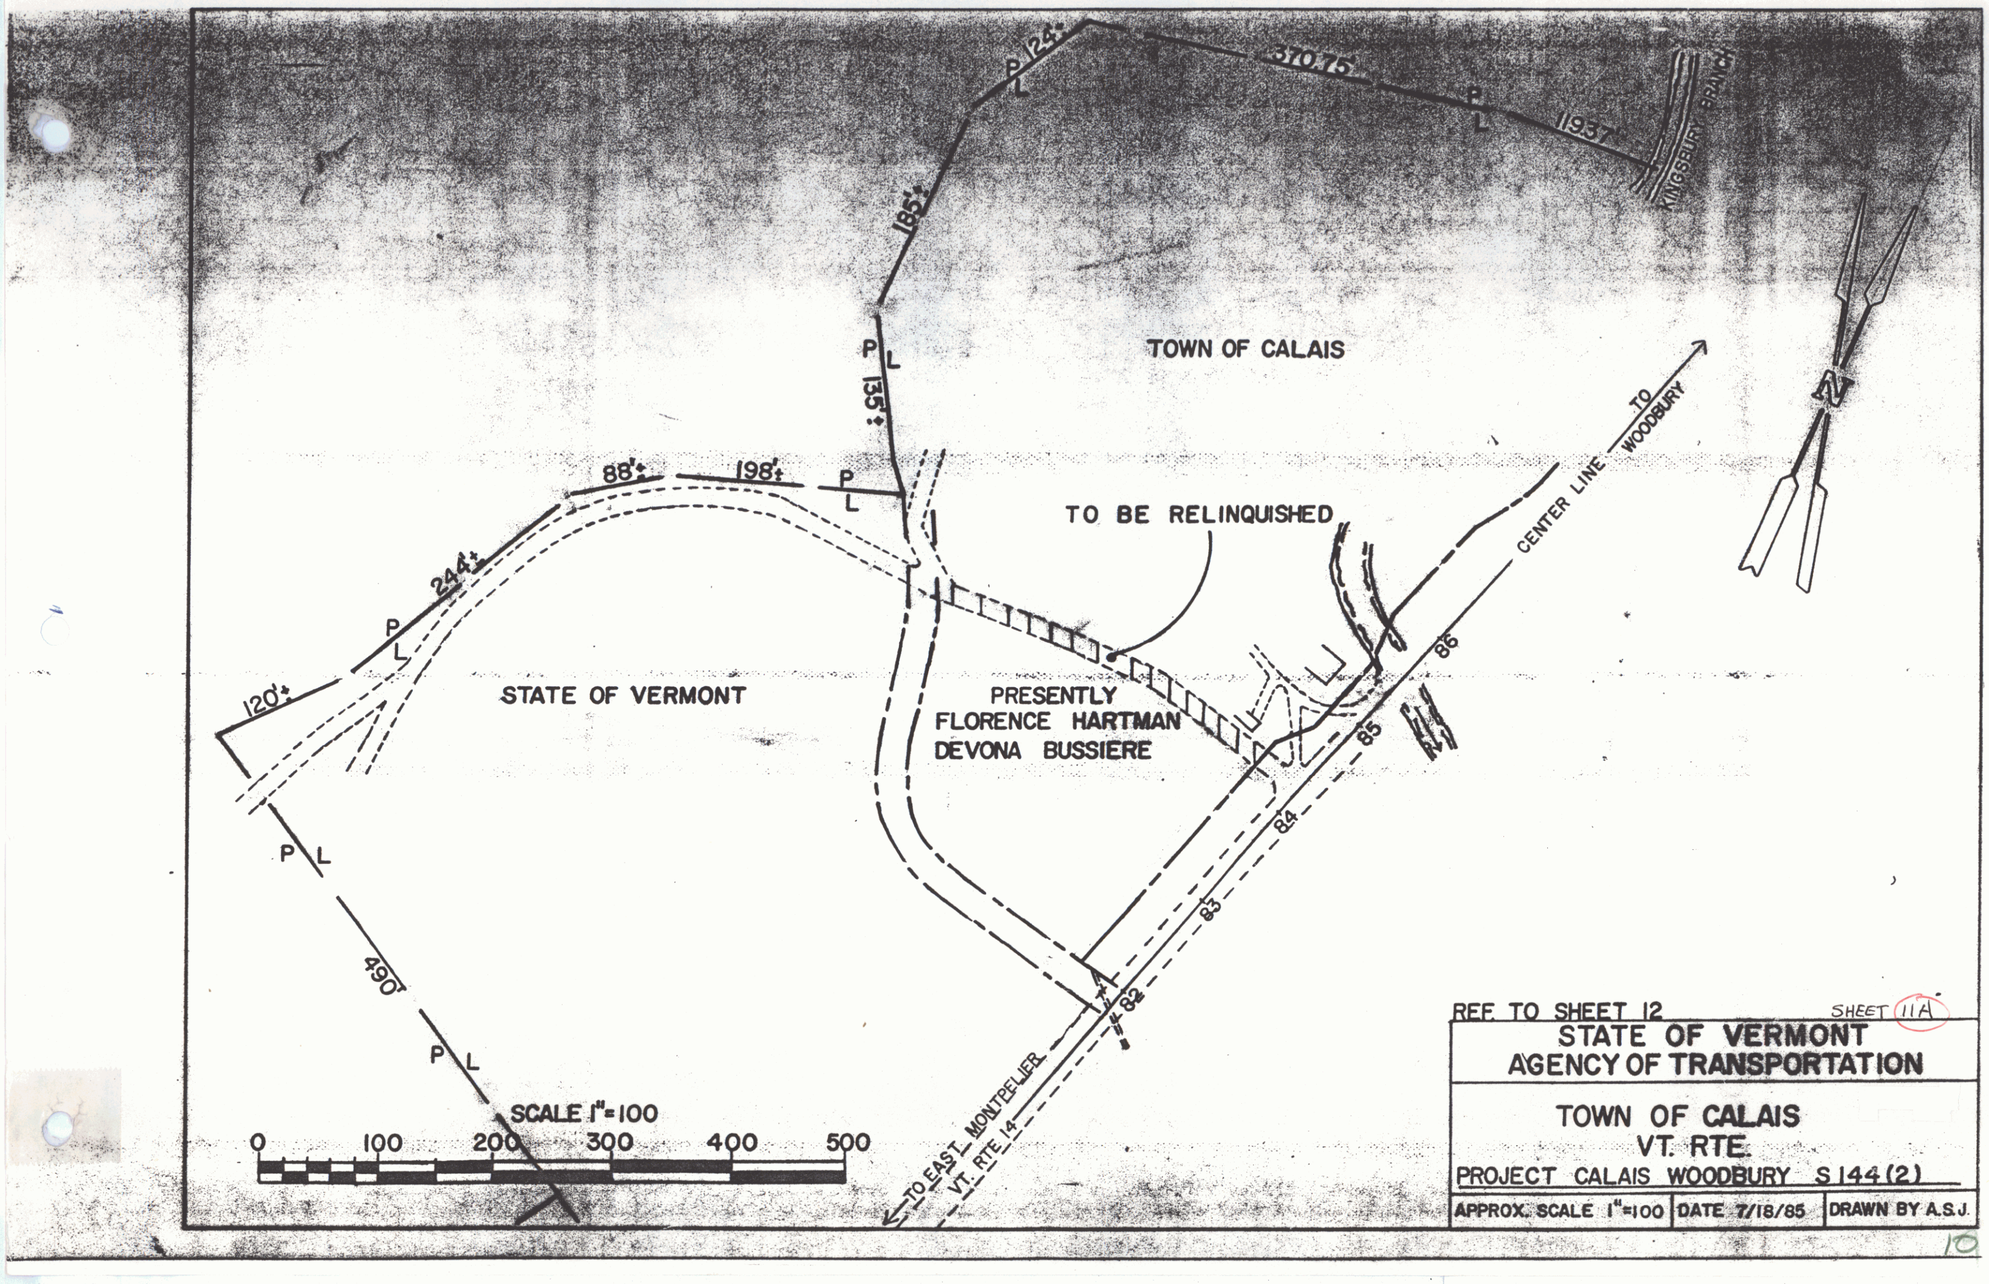

REF. TO SHEET 12

SHEET 11A

STATE OF VERMONT
AGENCY OF TRANSPORTATION

TOWN OF CALAIS
VT. RTE.
PROJECT CALAIS WOODBURY S 144(2)

APPROX. SCALE 1"=100	DATE 7/18/85	DRAWN BY A.S.J.

10