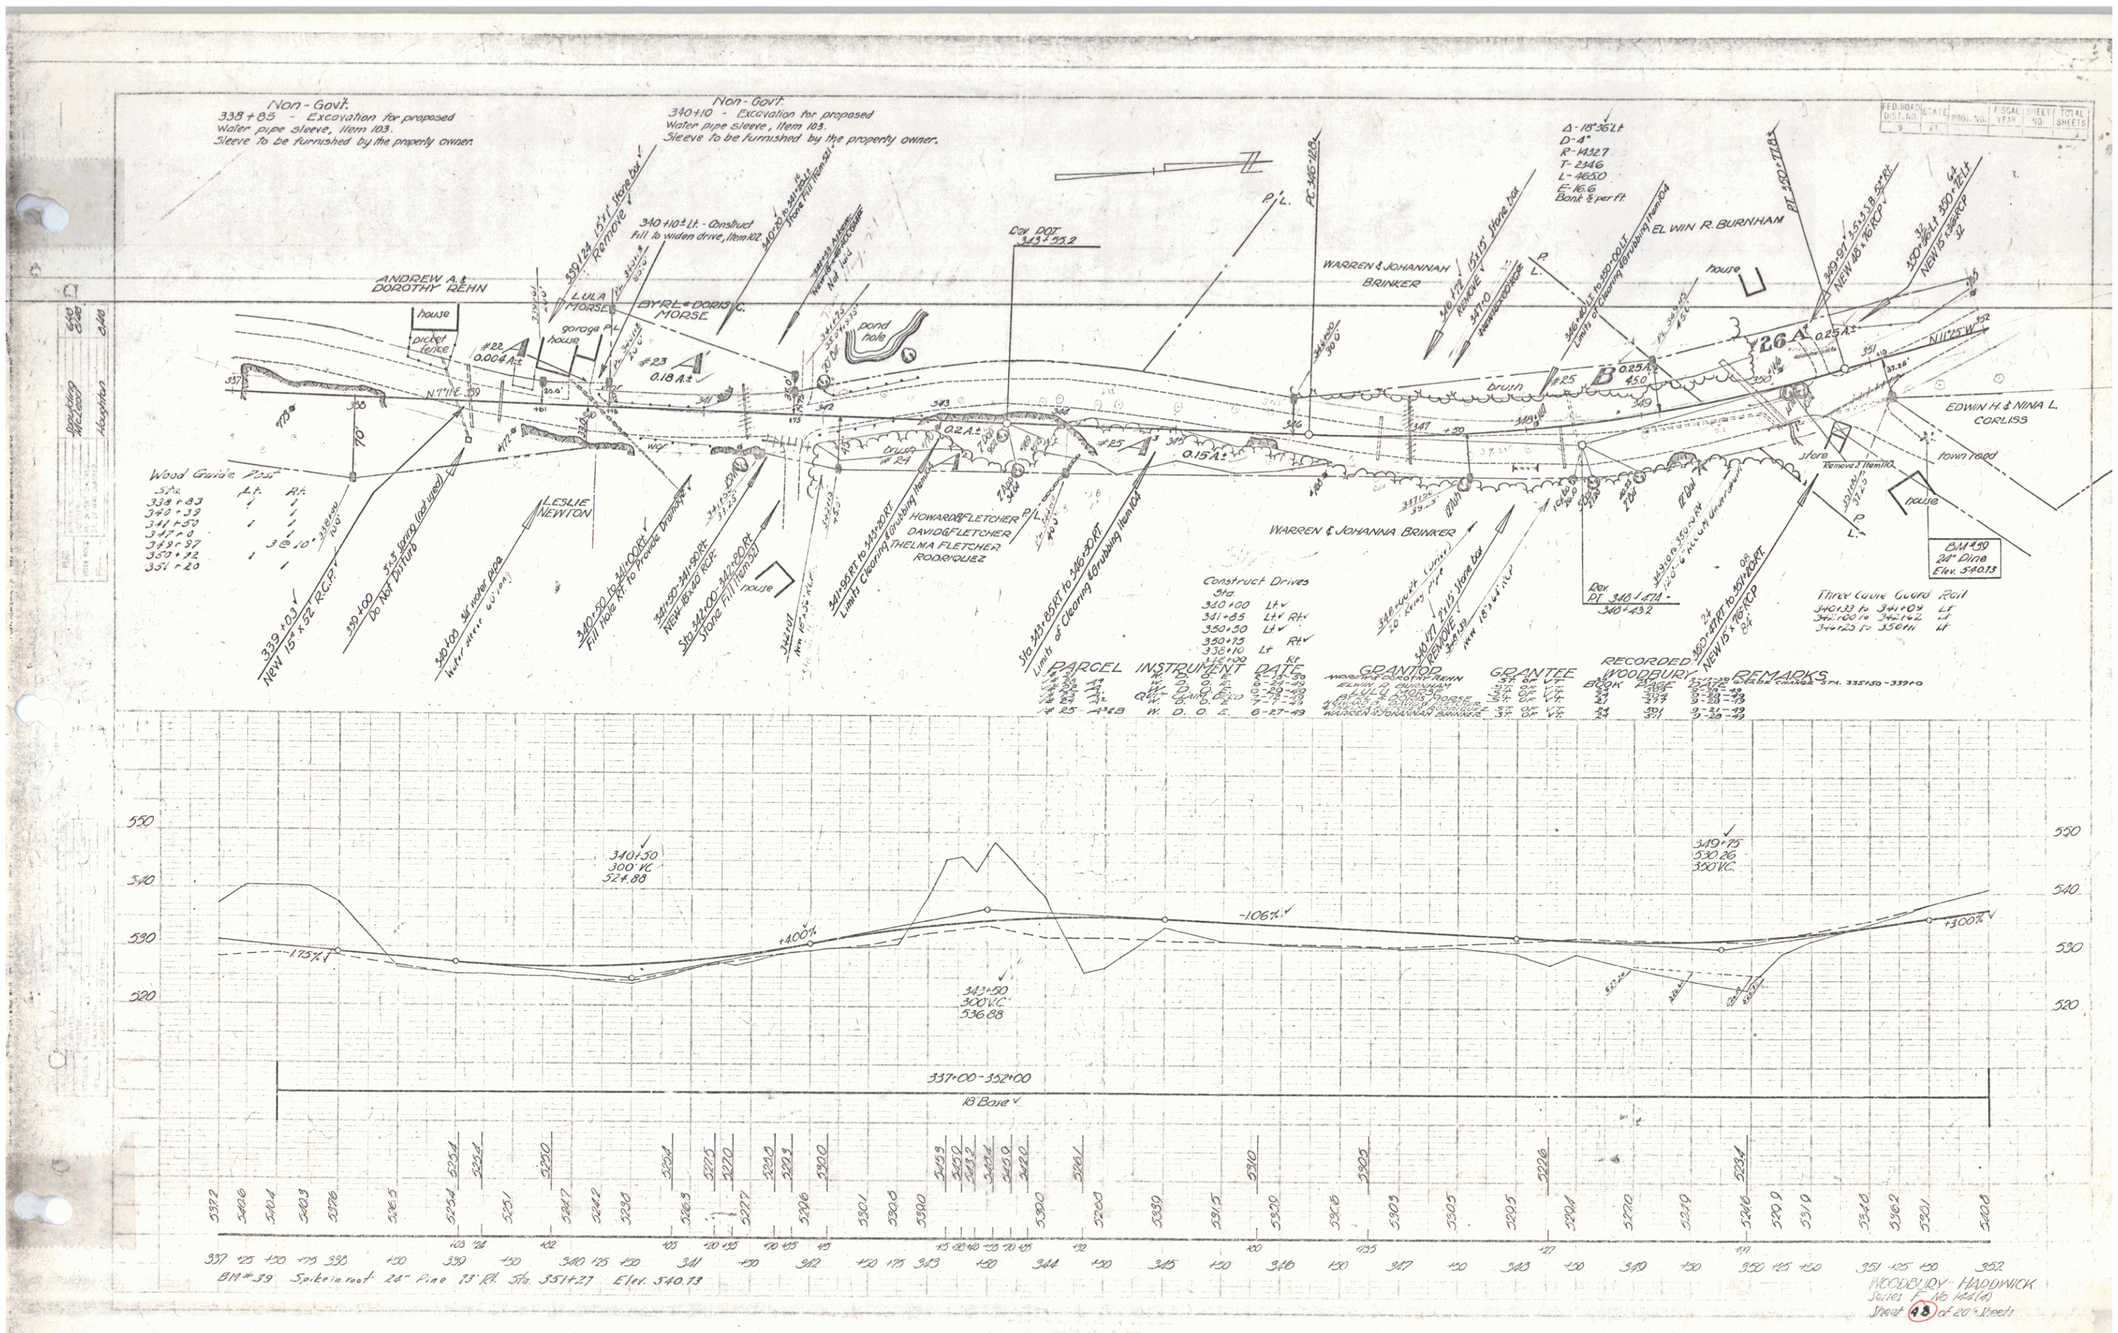
Non-Govt.
338+85 - Excavation for proposed Water pipe sleeve, Item 103. Sleeve to be furnished by the property owner.
Non-Govt.
340+10 - Excavation for proposed Water pipe sleeve, Item 103. Sleeve to be furnished by the property owner.
ANDREW A. & DOROTHY REHN
LULA MORSE
BYRL & DORIS C. MORSE
WARREN & JOHANNAH BRINKER
ELWIN R. BURNHAM
EDWIN H. & NINA L. CORLISS
LESLIE NEWTON
HOWARD & FLETCHER
DAVID & FLETCHER
THELMA FLETCHER RODRIQUEZ
WARREN & JOHANNA BRINKER
Δ-18°36' Lt
D-4°
R-1432.7
T-234.6
L-463.0
E-16.6
Bank 8 per ft.
Wood Guide Post
Construct Drives
Three Curve Guard Rail
PARCEL INSTRUMENT DATE GRANTOR GRANTEE RECORDED WOODBURY REMARKS
BM #39 Spike in root 24" Pine 13' Rt. Sta. 351+27 Elev. 540.13
WOODBURY - HADDWICK
Sheet 13 of 20 Sheets

12