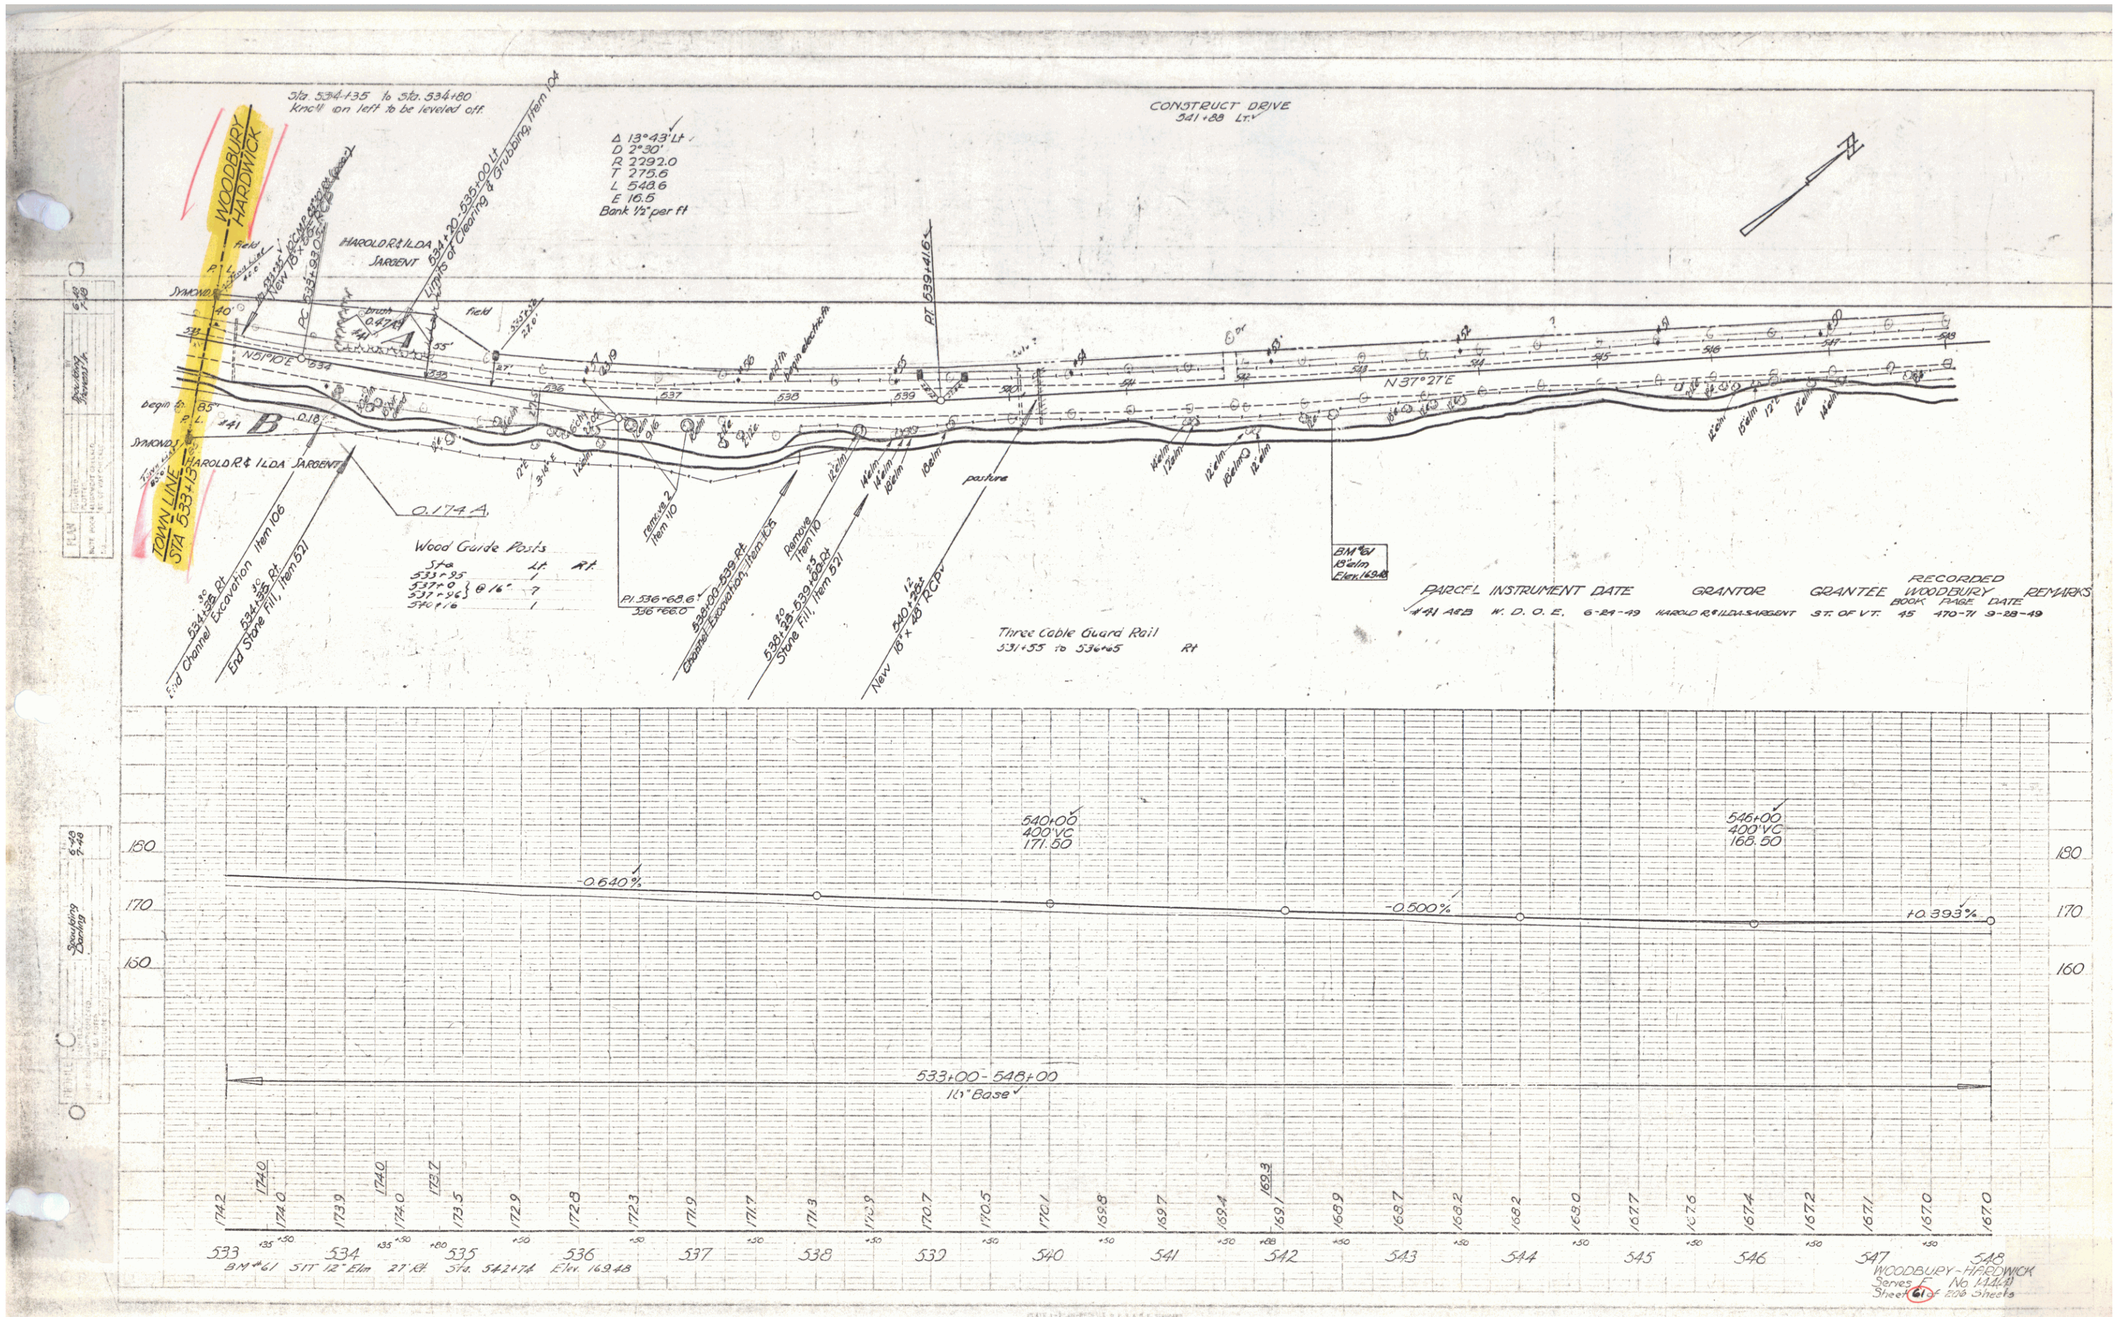
Sta. 534+35 to Sta. 534+80
knoll on left to be leveled off.
WOODBURY
HARDWICK
TOWN LINE
STA 533+13
Δ 13°43' Lt
D 2°30'
R 2292.0
T 275.6
L 548.6
E 16.5
Bank 1½ per ft
CONSTRUCT DRIVE
541+28 Lt.
HAROLD R & ILDA JARGENT
Limits of Clearing & Grubbing, Item 104
PT 539+41.6
N 37°27' E
N 19°00' E
Wood Guide Posts
Sta Lt. Rt.
533+95
537+0
537+95 } @ 16'
540+16
Three Cable Guard Rail
531+55 to 536+65 Rt
End Channel Excavation Item 106
End Stone Fill, Item 521
Channel Excavation, Item 106
Stone Fill, Item 521
New 18" x 28' RCP
pasture
BM #61
12" elm
Elev. 169.48
PARCEL INSTRUMENT DATE GRANTOR GRANTEE RECORDED WOODBURY BOOK PAGE DATE REMARKS
#41 A&B W. D. O. E. 6-24-49 HAROLD R & ILDA JARGENT ST. OF VT. 45 470-71 9-28-49
540+00
400' VC
171.50
546+00
400' VC
168.50
-0.640%
-0.500%
+0.393%
533+00 - 548+00
16' Base
174.2 174.0 173.9 174.0 174.0 173.2 173.5 172.9 172.8 172.3 171.9 171.7 171.3 170.9 170.7 170.5 170.1 169.8 169.7 169.4 169.1 169.3 168.9 168.7 168.2 168.2 168.0 167.7 167.6 167.4 167.2 167.1 167.0 167.0
533 534 535 536 537 538 539 540 541 542 543 544 545 546 547 548
BM #61 5 IT 12" Elm 27' Rt. Sta. 542+74 Elev. 169.48
WOODBURY-HARDWICK
Series E No. 1(14)
Sheet 61 of 206 Sheets

25