SECTION NO.		SHEET NO.	FISCAL YEAR		SHEET NO.	TOTAL SHEETS
MISS. NO.		PROJ. NO.	YEAR			
9	VT	8(2)	1947	11		47

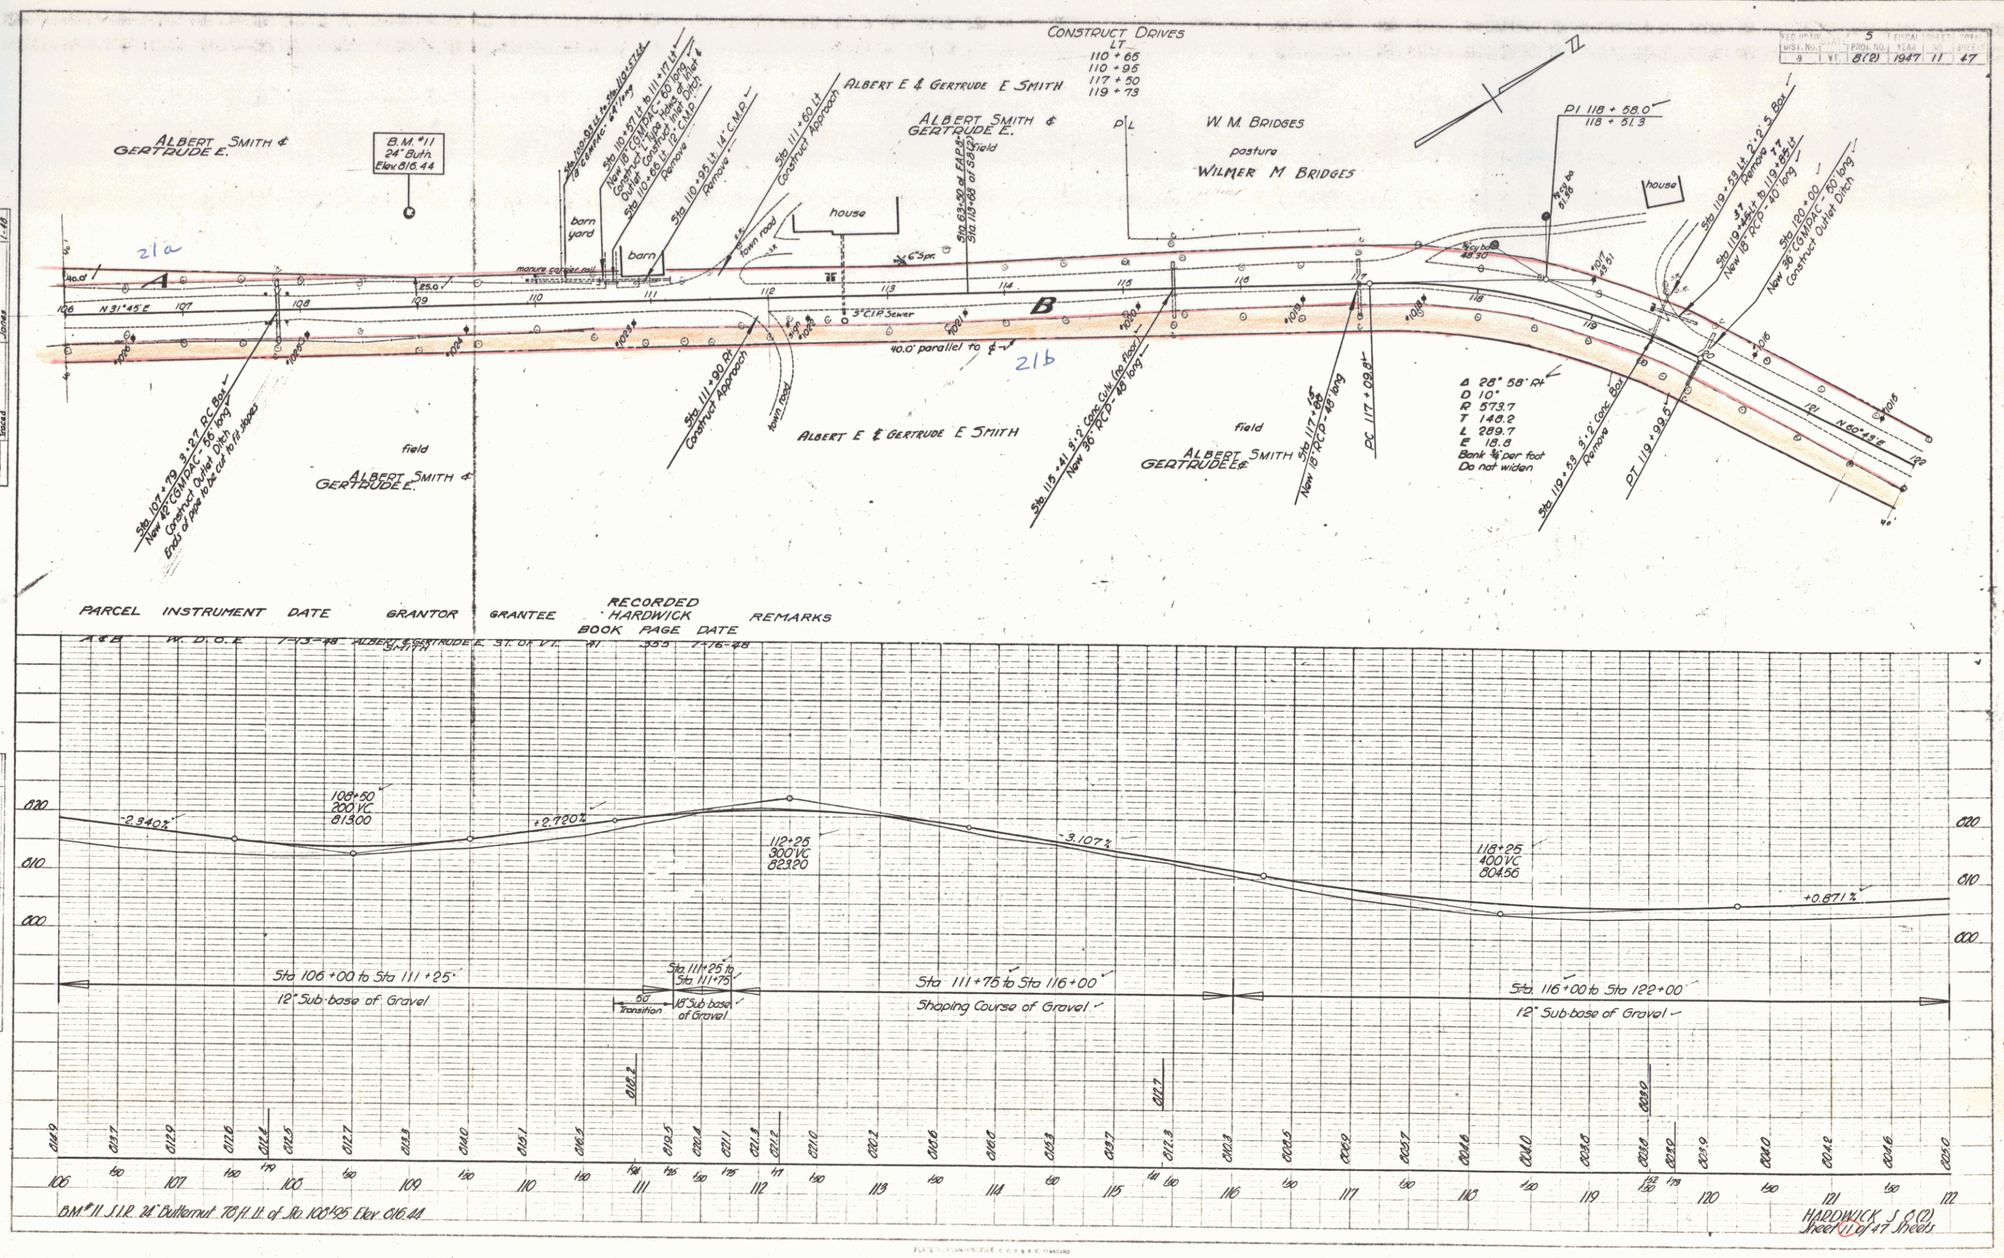

PARCEL	INSTRUMENT	DATE	GRANTOR	GRANTEE	RECORDED HARDWICK BOOK	PAGE	DATE	REMARKS
A & B	W. D. O. E	7-13-48	ALBERT & GERTRUDE E. SMITH	ST. OF VT.	91	333	7-16-48	

HARDWICK S.C.(2)
Sheet 11 of 47 Sheets

PLAN
SURVEYED
PLOTTED
NOTE BOOK
NO.
FLOW LINE CHECKED
FLOW LINE CHECKED
Spaulding
Spaulding
Jones
9-48
9-48
1-48

PROFILE
SURVEYED
PLOTTED
CHECKED
CHECKED
NOTE BOOK
NO.
DATE
DATE
DATE