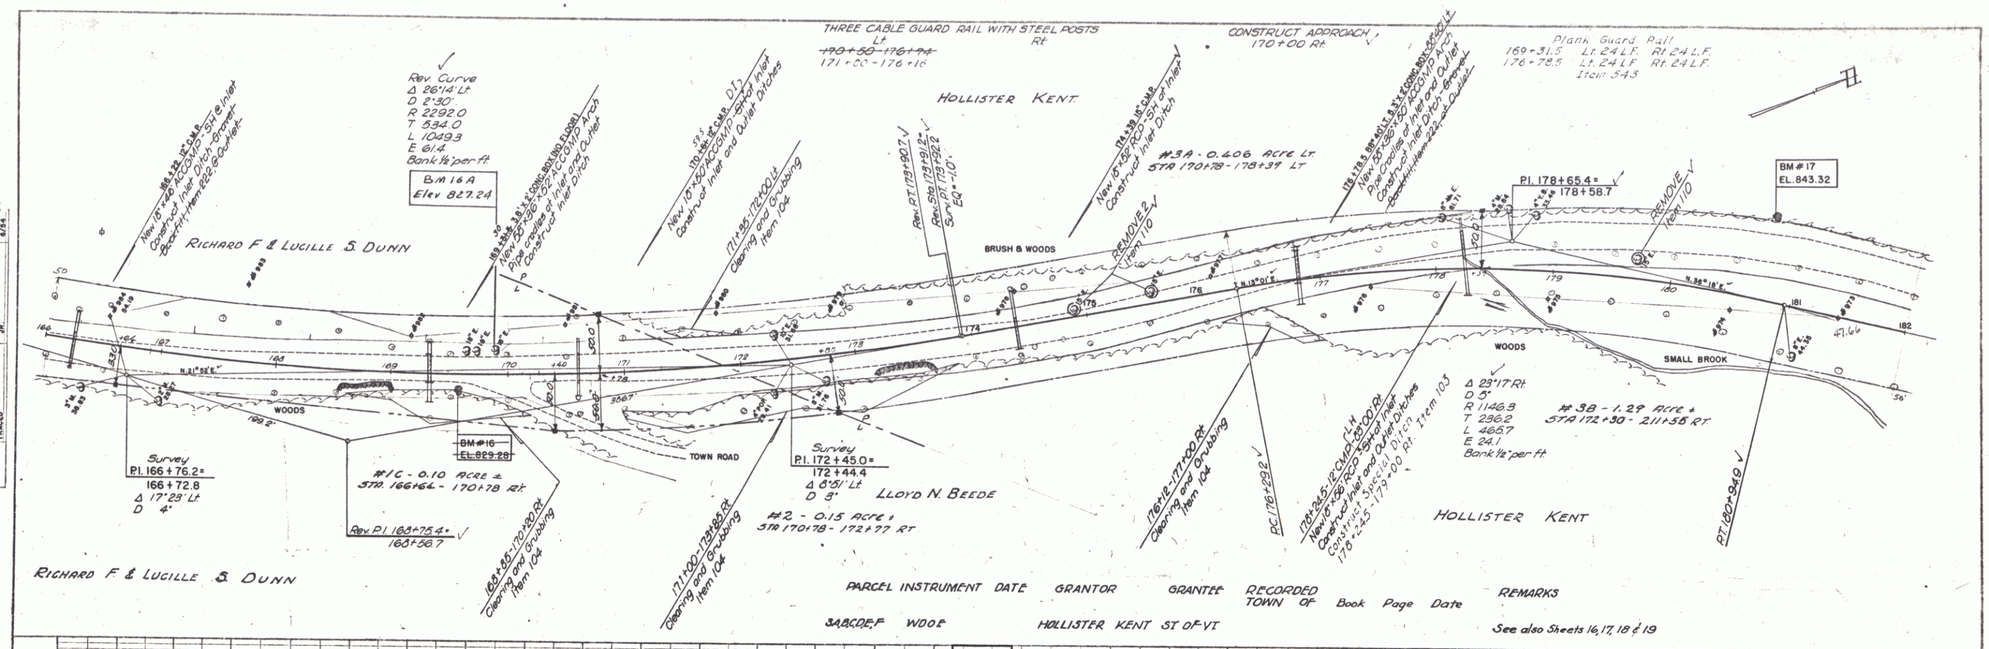

PLAN
SURVEYED: SPAULDING 6/64
PLOTTED: A.L. 6/64
NOTE BOOK: PLOTTED BY: P. TRASK 6/64
NOTE BOOK NO.: PLAN STAKE CHECKED: JR.
TRACED

PROFILE
SURVEYED: 9/64
LEVELS CHECKED: 7/64
NOTE BOOK NO.: PROFILE NOTE BY: SPAULDING 7/64
PROFILE NOTE BY CHKD: JR.

3