WDOE 7-11-56
Rec Alb Bk 26 Pg 46-47 7/25/56

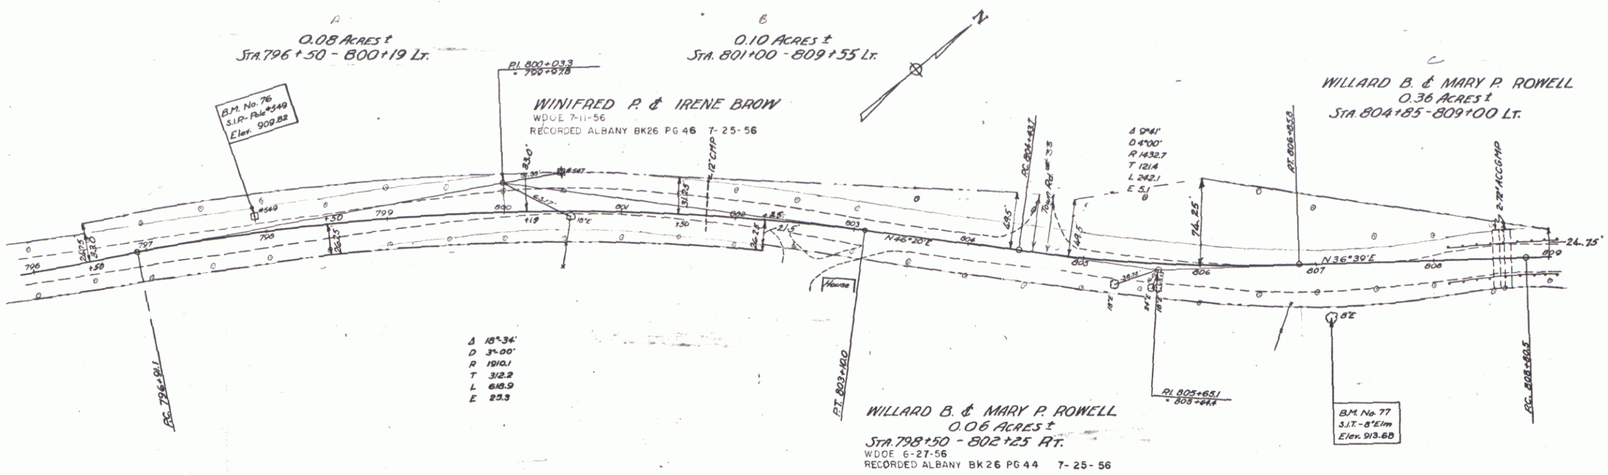

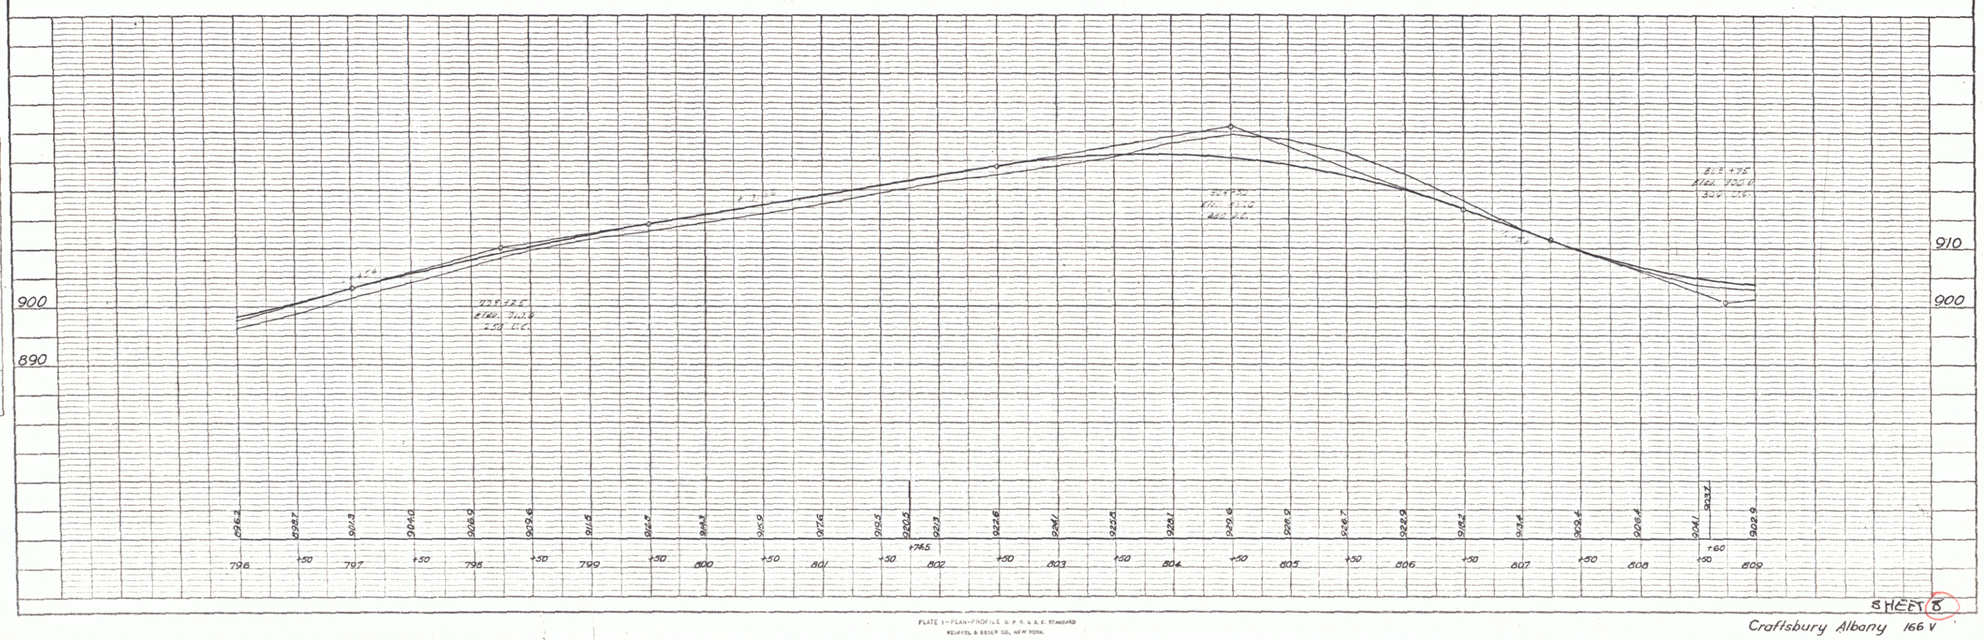

PLAN
SUBMITTED
PLOTTED
ALIGNMENT CHECKED
RT. OF WAY CHECKED
NOTE BOOK
NO.
DATE
BY

PROFILE
SUBMITTED
PLOTTED
GRADES CHECKED
M.S. NOTED
STRUCTURE NOTATIONS CHKD.
NOTE BOOK
NO.
DATE
BY

PLATE 1—PLAN-PROFILE G.P.R.A.E. STANDARD
KEUFFEL & ESSER CO., NEW YORK.
K & E Co. No. 34-6110

SHEET 8

Craftsbury Albany 166 V

8