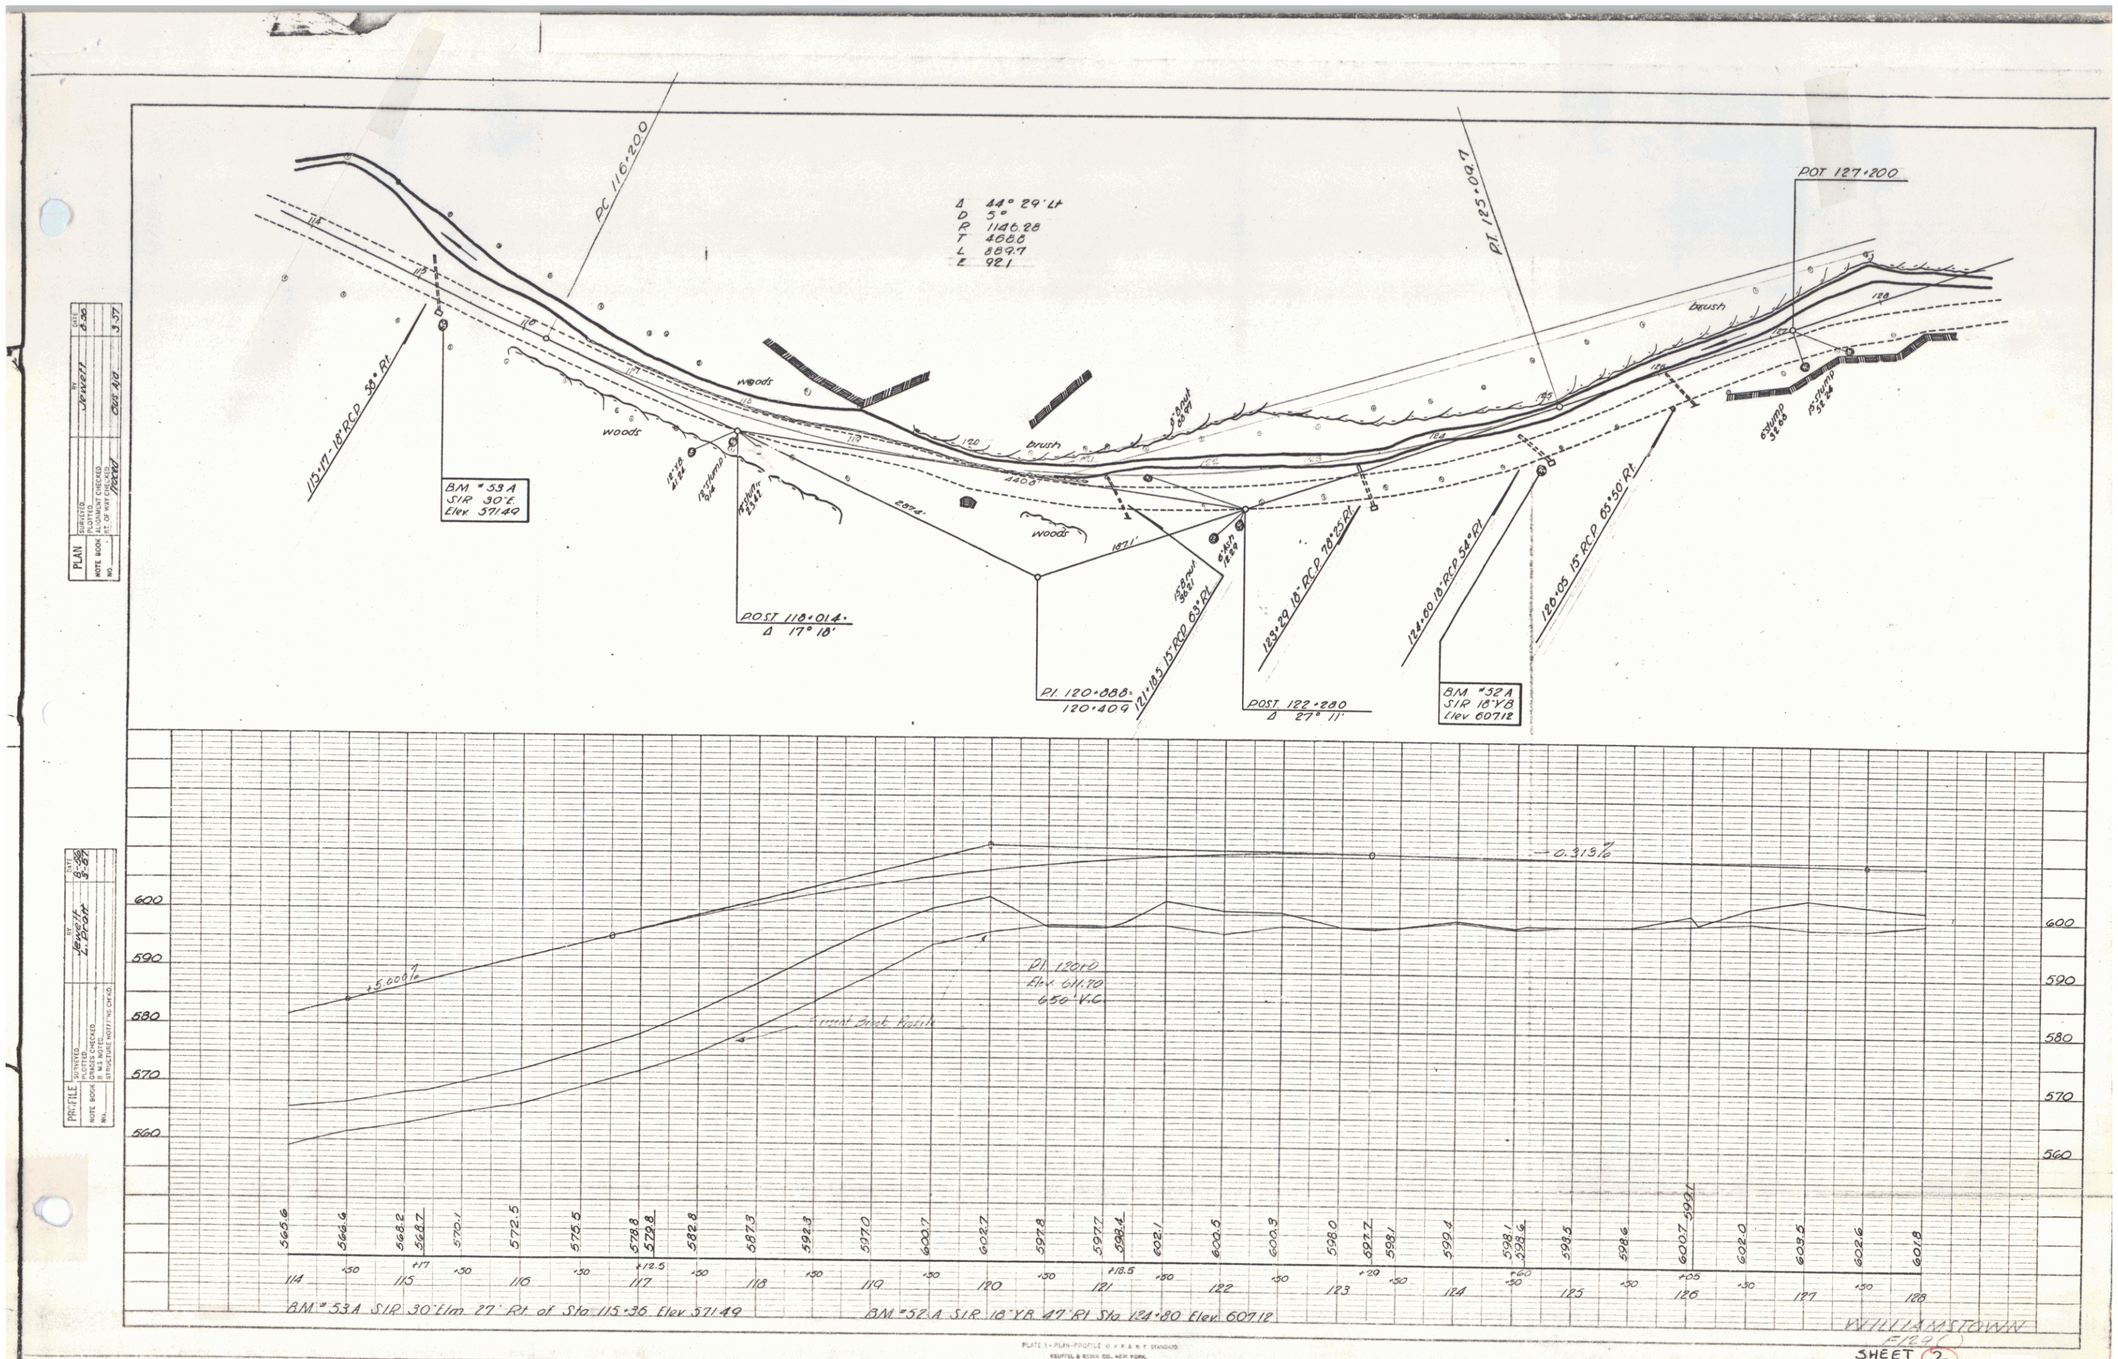

PLAN
SURVEYED
PLOTTED
NOTE BOOK
COMPUTED
ALIGNMENT CHECKED
NO. ___ ST. OF MAP CHECKED
DATE 8-30
REF
PROJECT
DATE 1-27

PROFILE
SURVEYED
PLOTTED
NOTE BOOK
COMPUTED
PROFILE CHECKED
B. M.'S NOTED
STRUCTURE NOTES NO. CHECKED
NO.
DATE 8-29
REF
PROJECT

PLATE 1—PLAN-PROFILE © P.R.&R.E. STANDARD
REUFFEL & ESSER CO., NEW YORK.
R. & E. Cat. No. 348-HC

2