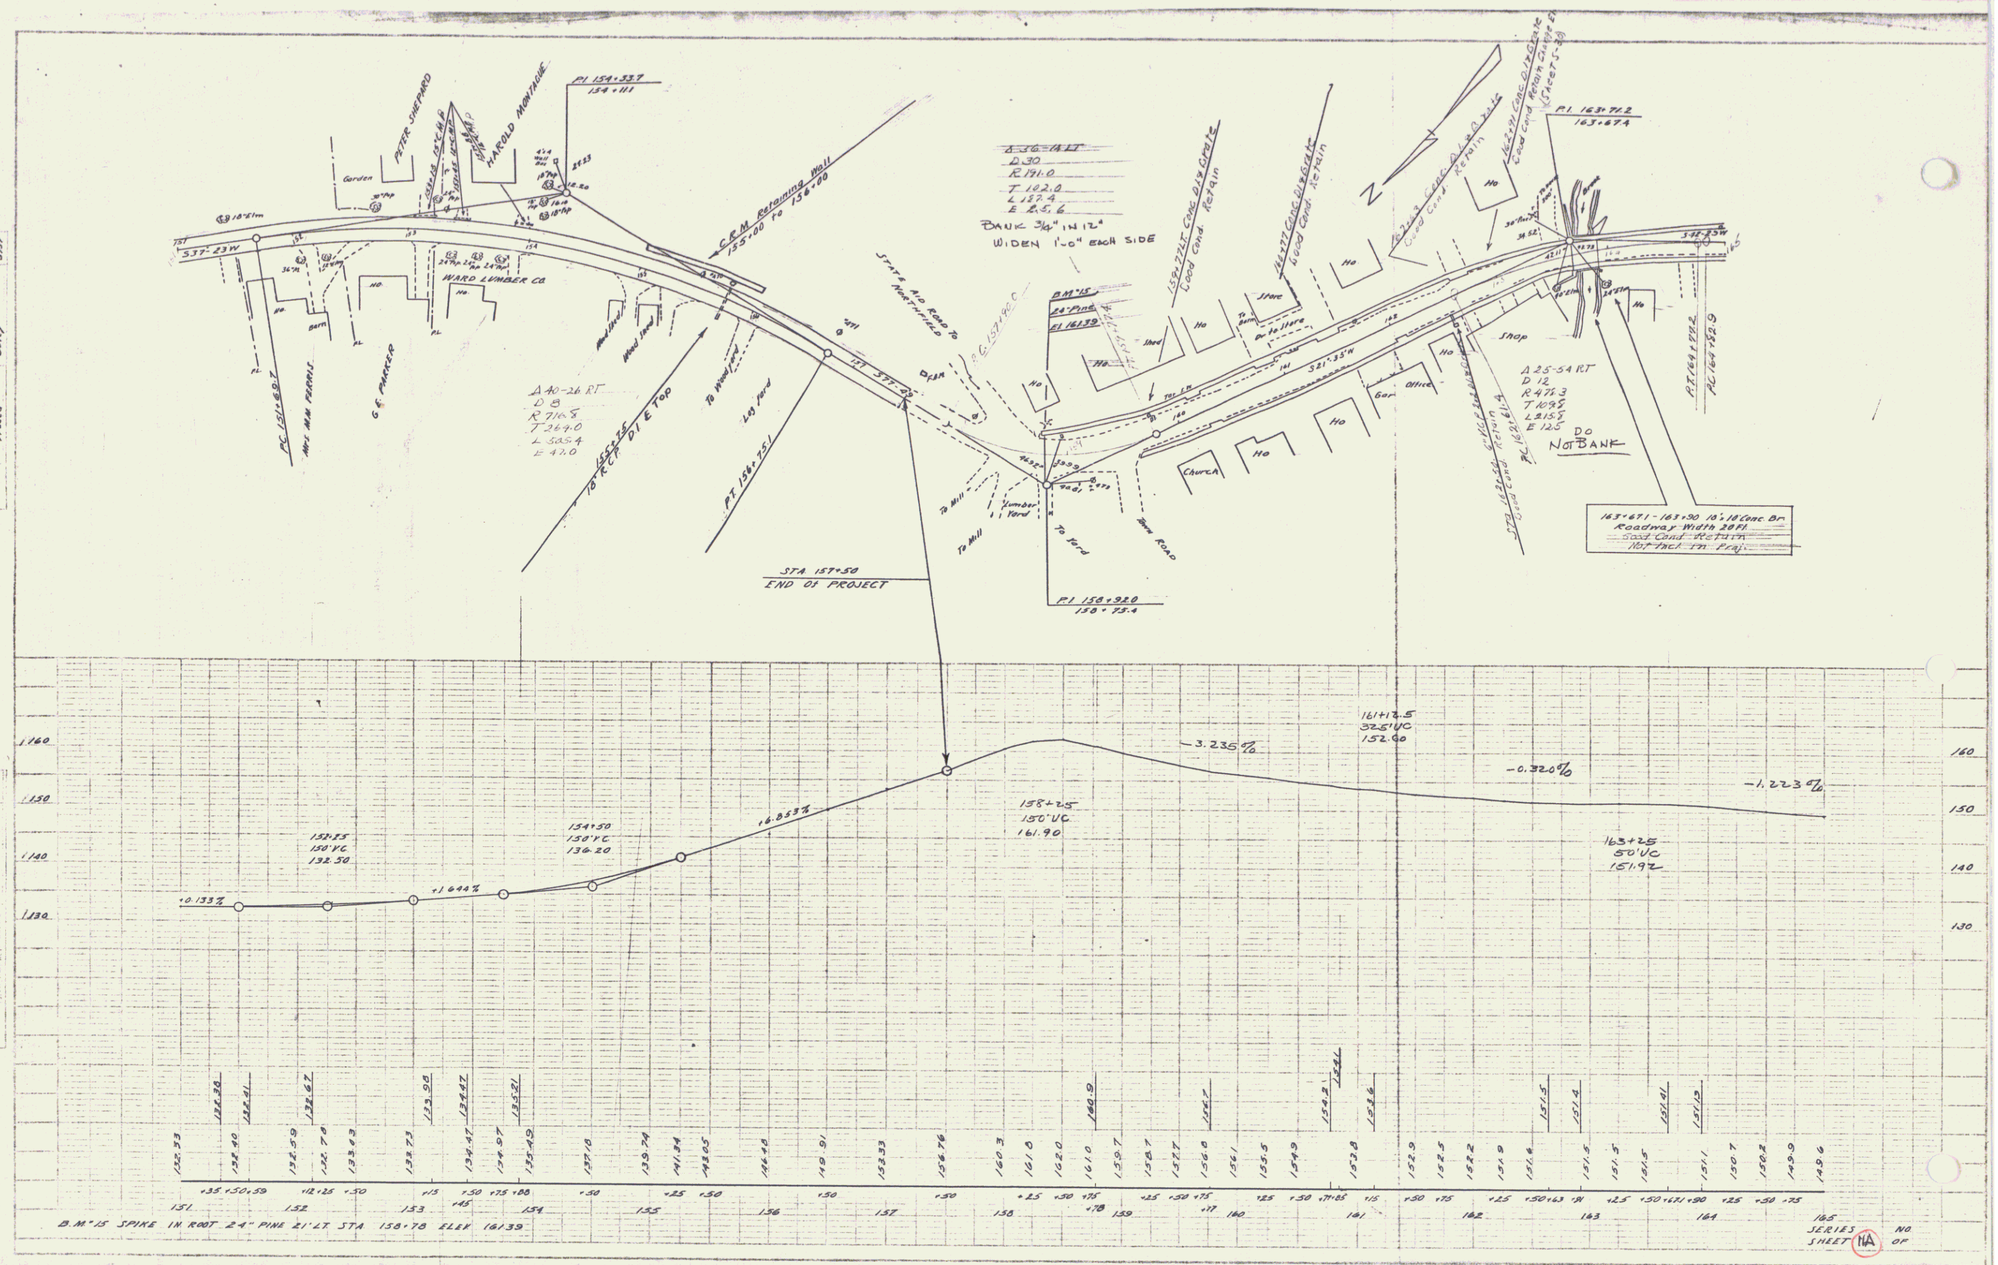
PETER SHEPARD
HAROLD MONTAGUE
WARD LUMBER CO
G. E. PARKER
MT. AM FERRIS
C.&M. Retaining Wall
STATE AID ROAD TO MONTPELIER
Church
Office
Garage
Store
Shop
Barn
Garden
Lumber Yard
To Yard
To Mill
Town Road
STA 157+50
END OF PROJECT
PI 158+920
158+75.4
PI 154+53.7
154+111
PI 163+71.2
163+67.4
BM #15
24" Pine
El 161.39
Bank 3/4" in 12"
Widen 1'-0" each side
Do Not Bank
163+67.1 - 163+90 10'x18' Conc. Br.
Roadway Width 28 Ft.
Good Cond. Retain
163+74.7 Ft. Rt.
-3.235%
-0.320%
-1.223%
+0.133%
+1.644%
+6.833%
158+25
150' VC
161.90
161+12.5
325' VC
152.00
163+25
150' VC
151.97
154+50
150' VC
136.20
152+25
150' VC
132.50
B.M. #15 SPIKE IN ROOT 24" PINE 21' LT. STA 158+78 ELEV 161.39
SERIES
SHEET NO. 1A OF 12