INDEX OF SHEETS

STATE OF VERMONT
DEPARTMENT OF HIGHWAYS

PROPOSED IMPROVEMENT

FEDERAL PROJECT

CITY OF ST. ALBANS
TOWN OF ST. ALBANS

COUNTY OF FRANKLIN
U.S. ROUTE 7 SPUR
R.O.W. PLANS

BEGINNING AT A POINT 0.910 MILE EASTERLY OF U.S. ROUTE 7 AND EXTENDING WESTERLY 0.910 MILE.

LENGTH OF PROJECT 4,505 FEET = 0.853 MILE

		I 89-3( ) TO VT 104	VT 104 TO US #7
ADT	(1958)	1820	1600
ADT	(1975)	4050	3200
DHV	(1975)	630	495
D		51 %	57 %
T		6 %	6 %
V		60 M.P.H.	60 M.P.H.

RIGHT - OF - WAY Plans

mP = 0.00 to 0.86

RIGHT-OF-WAY DIVISION
TOWN FILE
PERPETUAL
~~Town of~~ Route: St Albans State Hwy South
(To Be Returned To R.O.W. Division)

* NOTE: Refer to "State Highways" Route Reg.

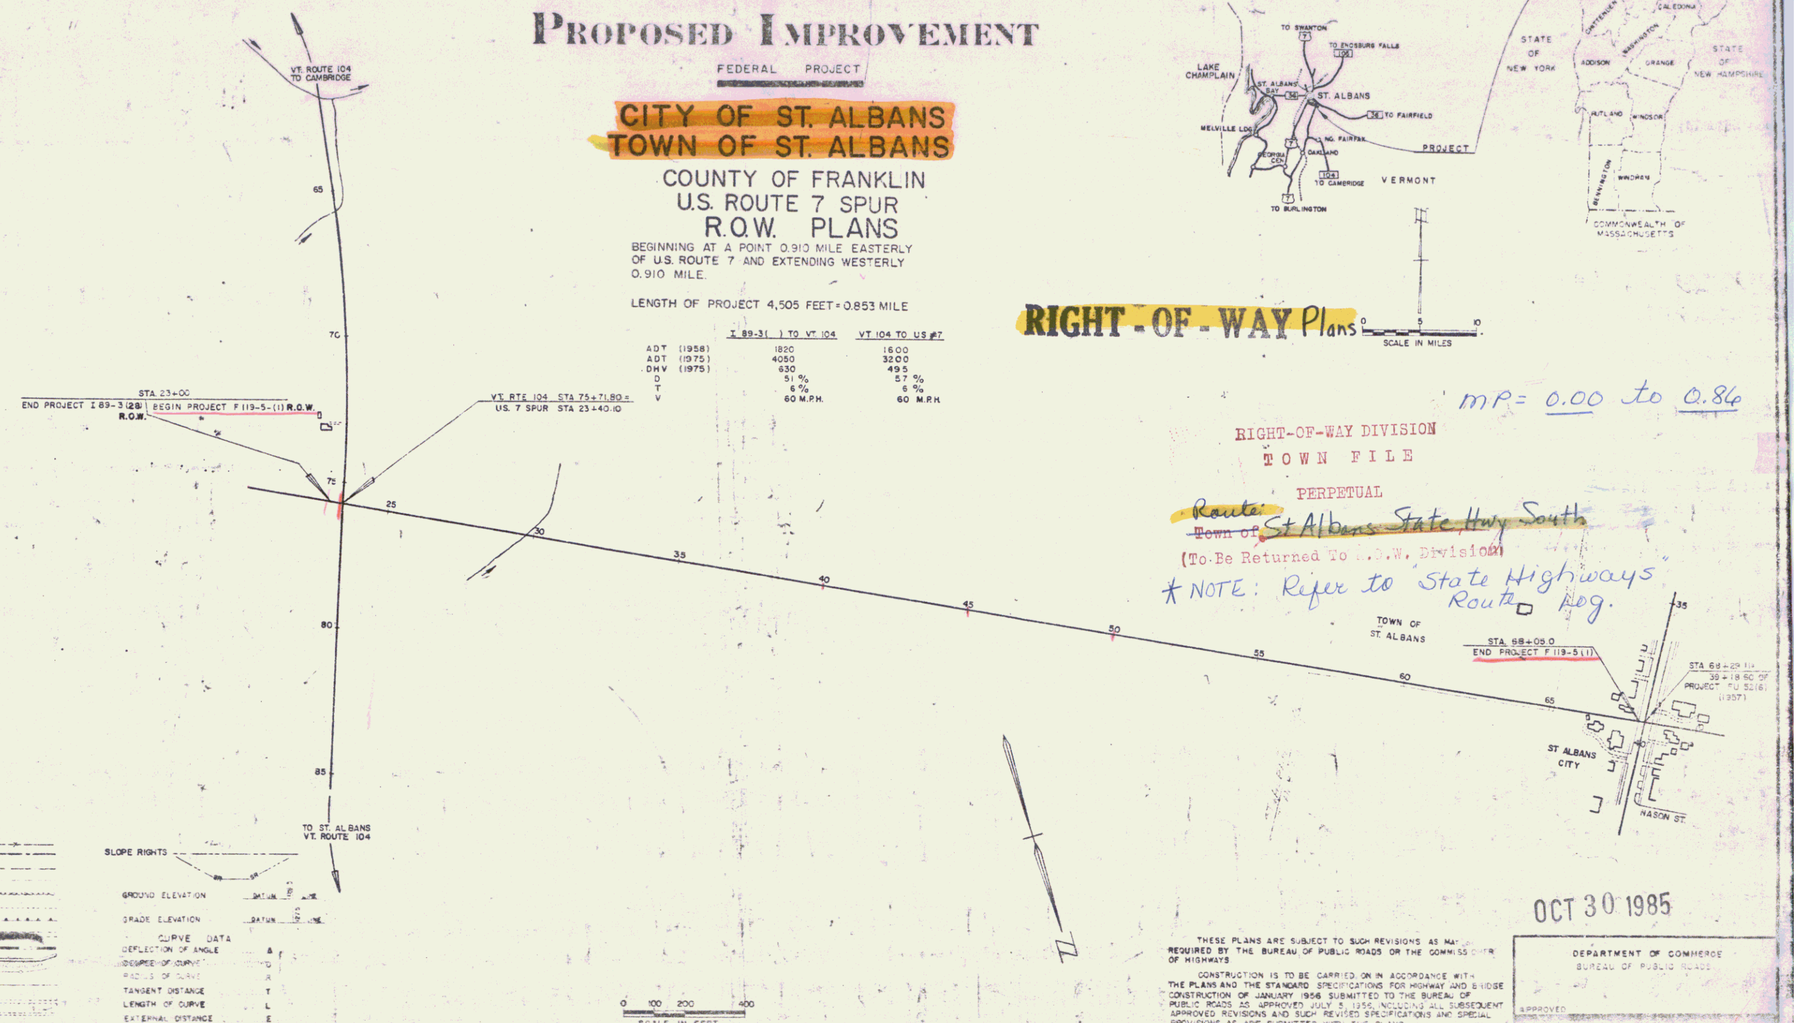

CONVENTIONAL SIGNS

- R.O.W. FENCE
- COUNTY LINE
- TOWN LINE
- FENCE LINE
- STONE WALL
- UNFENCED PROPERTY
- GUARD RAIL
- TRAVELED WAY
- RAILROAD
- RETAINING WALL
- CENTER LINE
- SURVEY LINE
- CULVERT
- DROP INLET
- TROLLEY POLE
- POWER POLE
- TELEPHONE POLE
- TREES
- HEDGE

SLOPE RIGHTS

GROUND ELEVATION ____ DATUM ____

GRADE ELEVATION ____ DATUM ____

CURVE DATA

DEFLECTION OF ANGLE	Δ
DEGREE OF CURVE	D
RADIUS OF CURVE	R
TANGENT DISTANCE	T
LENGTH OF CURVE	L
EXTERNAL DISTANCE	E
POINT OF INTERSECTION	PI
POINT OF CURVE	PC
POINT OF TANGENT	PT
POINT ON TANGENT	POT
POINT ON SUB-TANGENT	POST

THESE PLANS ARE SUBJECT TO SUCH REVISIONS AS MAY BE REQUIRED BY THE BUREAU OF PUBLIC ROADS OR THE COMMISSIONER OF HIGHWAYS

CONSTRUCTION IS TO BE CARRIED ON IN ACCORDANCE WITH THE PLANS AND THE STANDARD SPECIFICATIONS FOR HIGHWAY AND BRIDGE CONSTRUCTION OF JANUARY 1956 SUBMITTED TO THE BUREAU OF PUBLIC ROADS AS APPROVED JULY 5, 1956, INCLUDING ALL SUBSEQUENT APPROVED REVISIONS AND SUCH REVISED SPECIFICATIONS AND SPECIAL PROVISIONS AS ARE SUBMITTED WITH THE PLANS.

OCT 30 1985

DEPARTMENT OF COMMERCE
BUREAU OF PUBLIC ROADS
APPROVED

APPROVED R.H. Arnold, STATE TRAFFIC ENGINEER, DATE 7/23/64	APPROVED E.K. Stickney, CONSTRUCTION ENGINEER, DATE 7/29/1964	APPROVED ____, BRIDGE ENGINEER, DATE ____	APPROVED B.M.B. Shuchat, DESIGN ENGINEER, DATE 7/13/64	APPROVED G.M. Lane, MAINT. ENGINEER, DATE 7/10/64	APPROVED A.D. Bishop, CHIEF ENGINEER, DATE 7/16/64, SUBMITTED BY ORDER OF THE STATE HIGHWAY BOARD

F 119-5(1)

SHEET 1 SHEETS

8