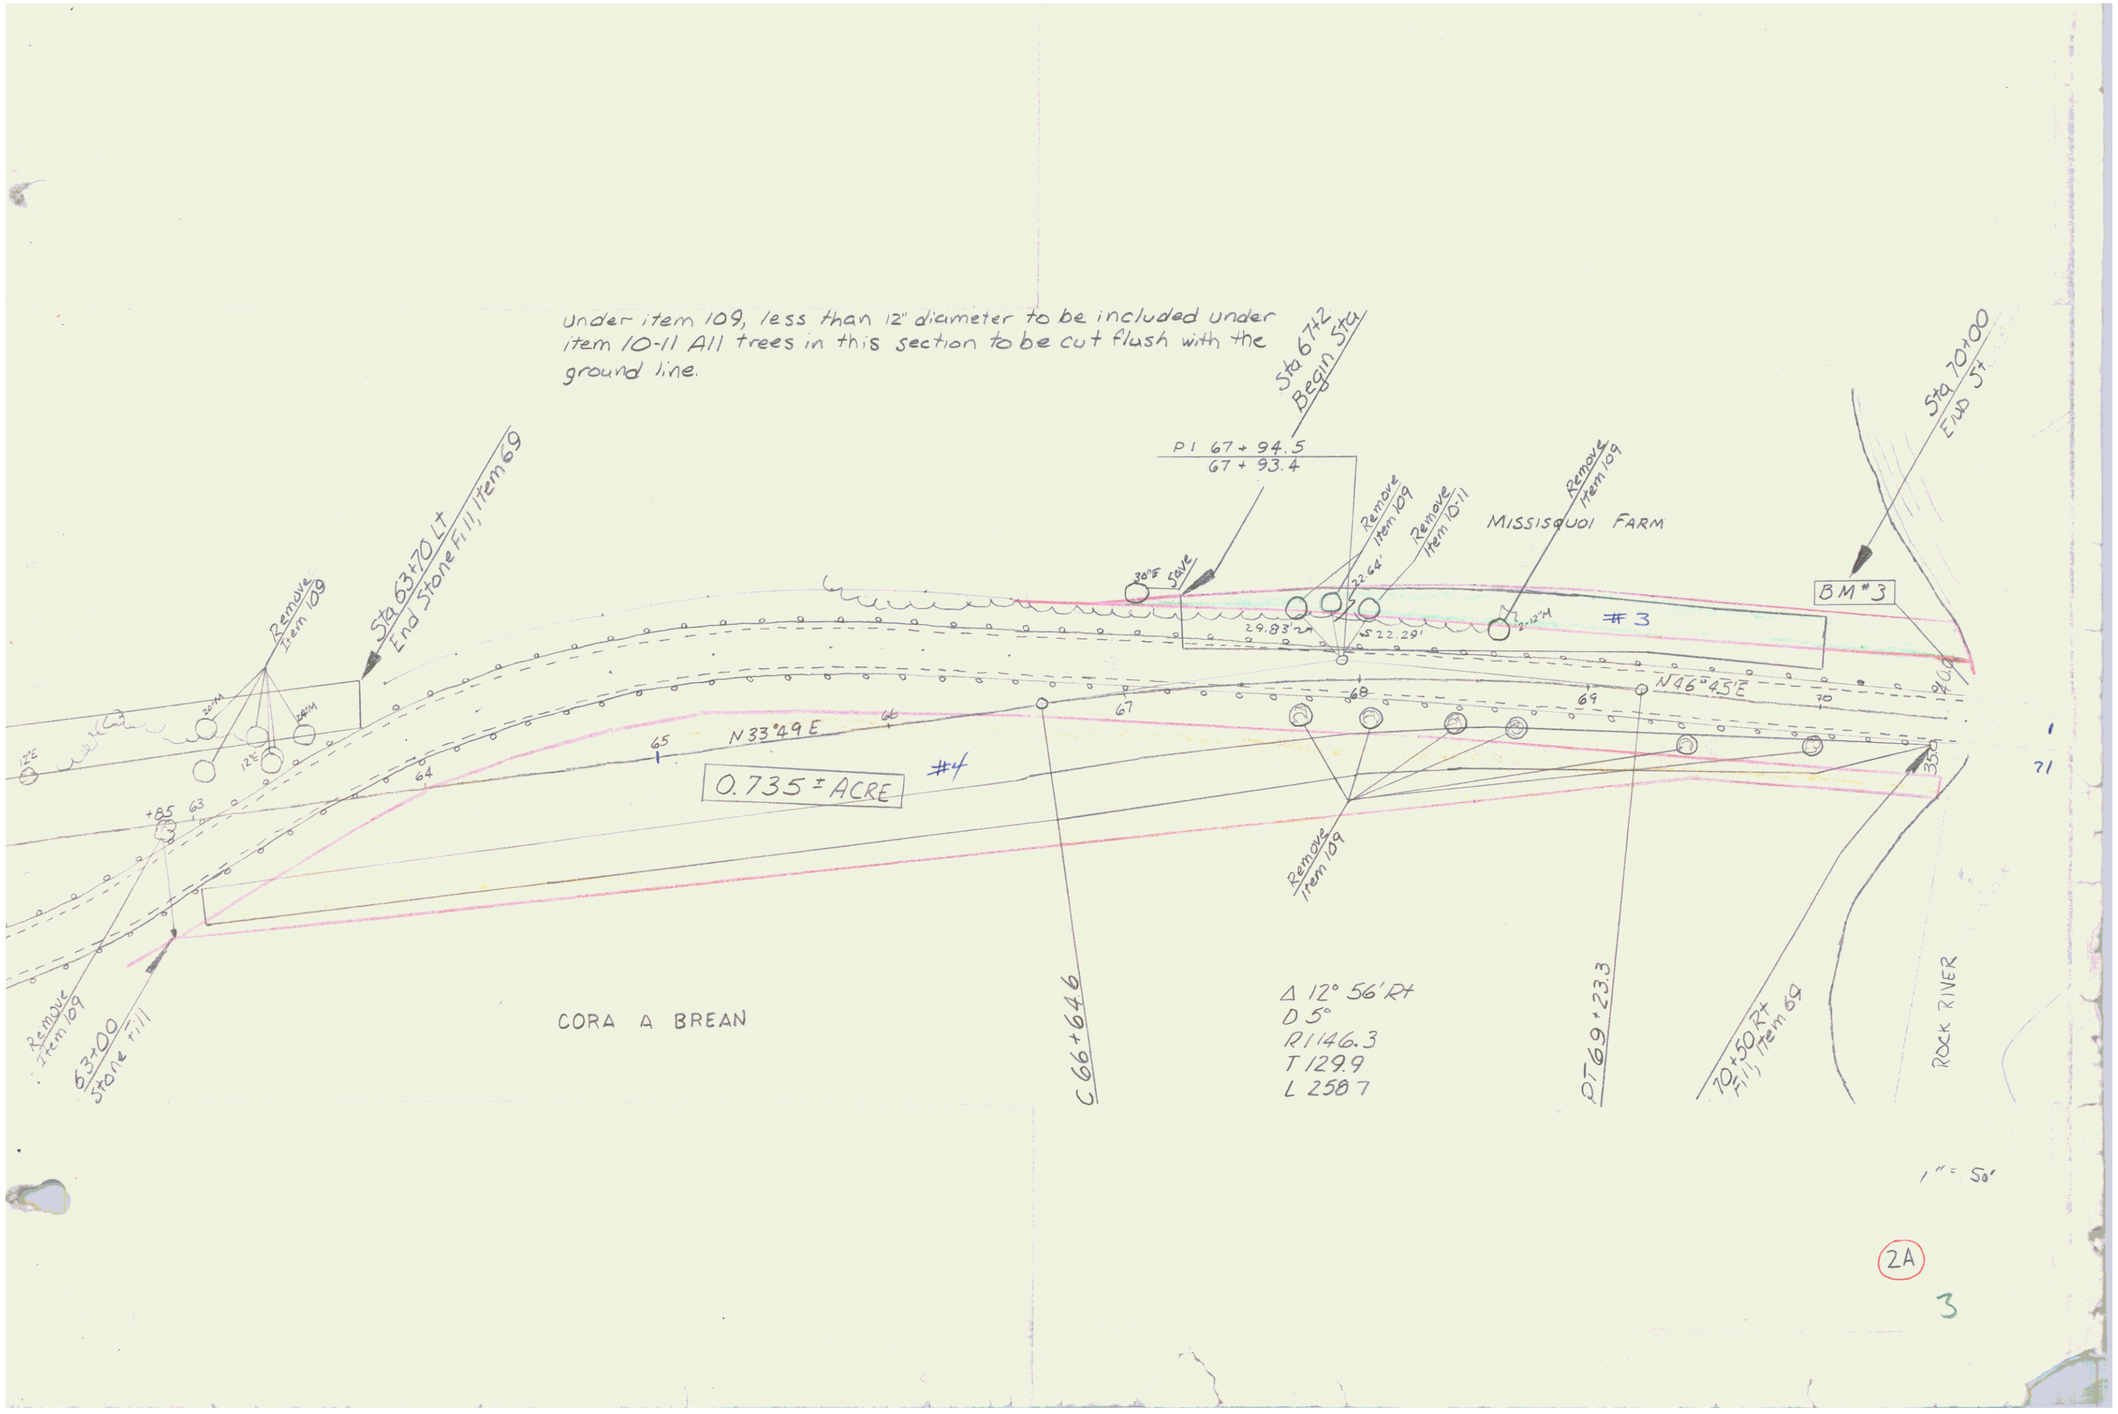
Under item 109, less than 12" diameter to be included under item 10-11 All trees in this section to be cut flush with the ground line.
Sta 67+2 Begin Sta
Sta 70+00 End Sta
PI 67+94.5
67+93.4
Remove Item 109
Remove Item 10-11
Remove Item 109
MISSISQUOI FARM
BM #3
30"S save
29.83'
S 22.29'
#3
N46°45'E
N33°49E
0.735 ± ACRE
#4
Remove Item 109
Sta 63+70 Lt End Stone Fill, Item 69
Remove Item 109
63+00 Stone Fill
CORA A BREAN
C 66+64.6
Δ 12° 56' Rt
D 5°
R 1146.3
T 129.9
L 258.7
PT 69+23.3
70+50 Rt Fill, Item 69
ROCK RIVER
1" = 50'
2A
3