FED. ROAD DIST. NO.	STATE	FED. AID PROJ. NO.	FISCAL YEAR	SHEET NO.	TOTAL SHEETS
1	VT.	109 H(1) 1941		8	75

PARCEL	INSTRUMENT	DATE	GRANTOR	GRANTEE	RECORDED LEICESTER BOOK	PAGE	DATE	REMARKS
C	W.D.O.E.	7-23-40	HOLT & RUBY PEABODY	ST. OF VT.	26	126-29	7-30-40	1 CULV.
A	W.D.O.E.	7-23-40	MR & MRS JOHN KILBURN	ST. OF VT.	26	130-31	7-30-40	

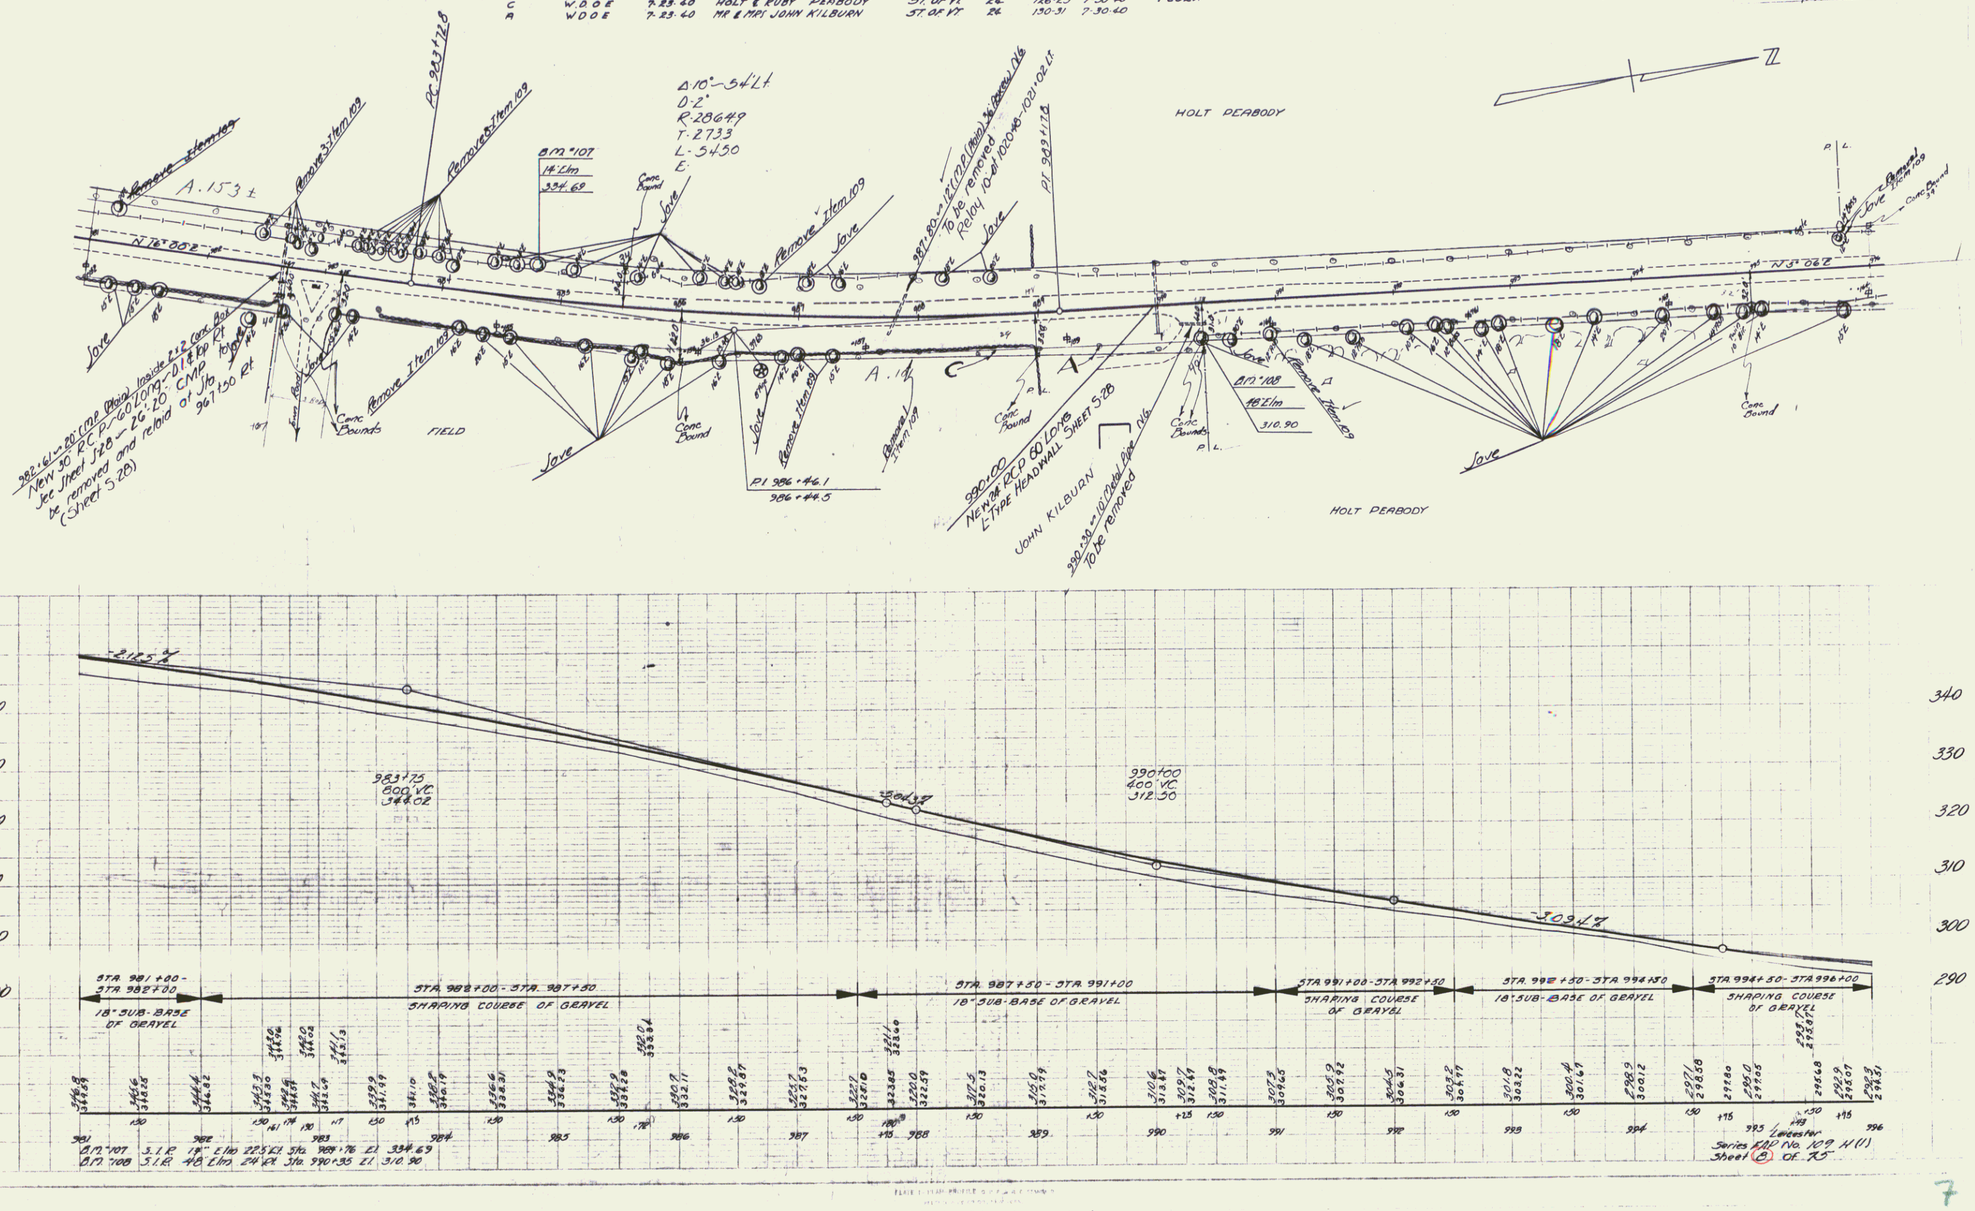

7