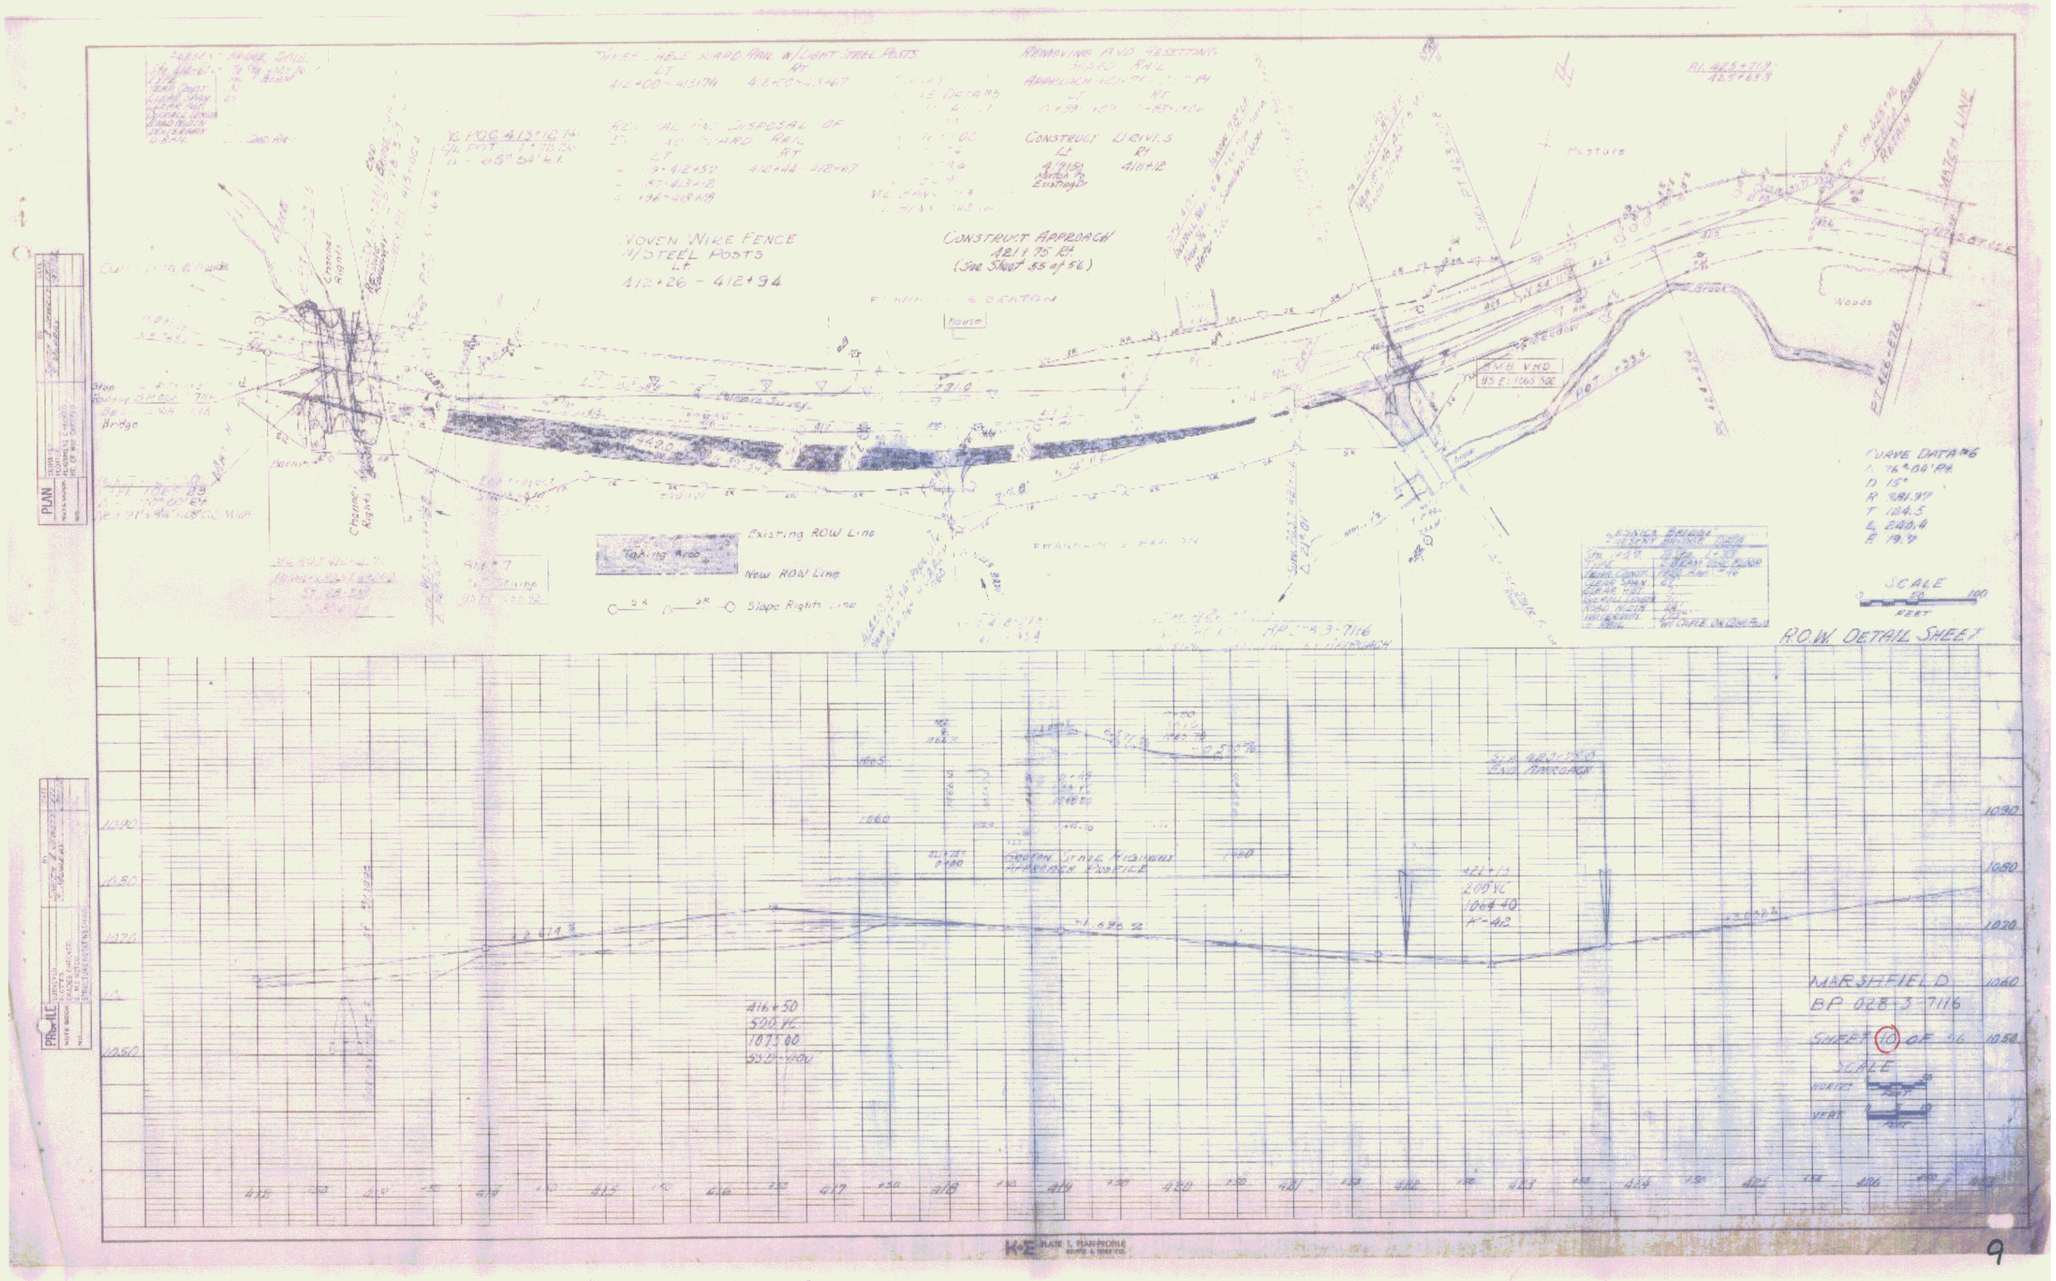
R.O.W. DETAIL SHEET
Woven Wire Fence
w/ Steel Posts
Construct Approach
Existing ROW Line
New ROW Line
Slope Rights Line
Taking Area
Pasture
Woods
House
Bridge
Curve Data #6
Scale
Marshfield
BP 028-3-7116
Sheet 10 of 56
Profile