FED. ROAD DIST. NO.	STATE	PROJ. NO.	FISCAL YEAR	SHEET NO.	TOTAL SHEETS
9	VT.	S145(5)	1966	4	14

Preliminary and final cross-sections will be taken on all earth & rock excavation by the Resident Engineer.

All gravel sub-base to be paid for shall be measured in the pit by cross-section method and not in place on the roadway.

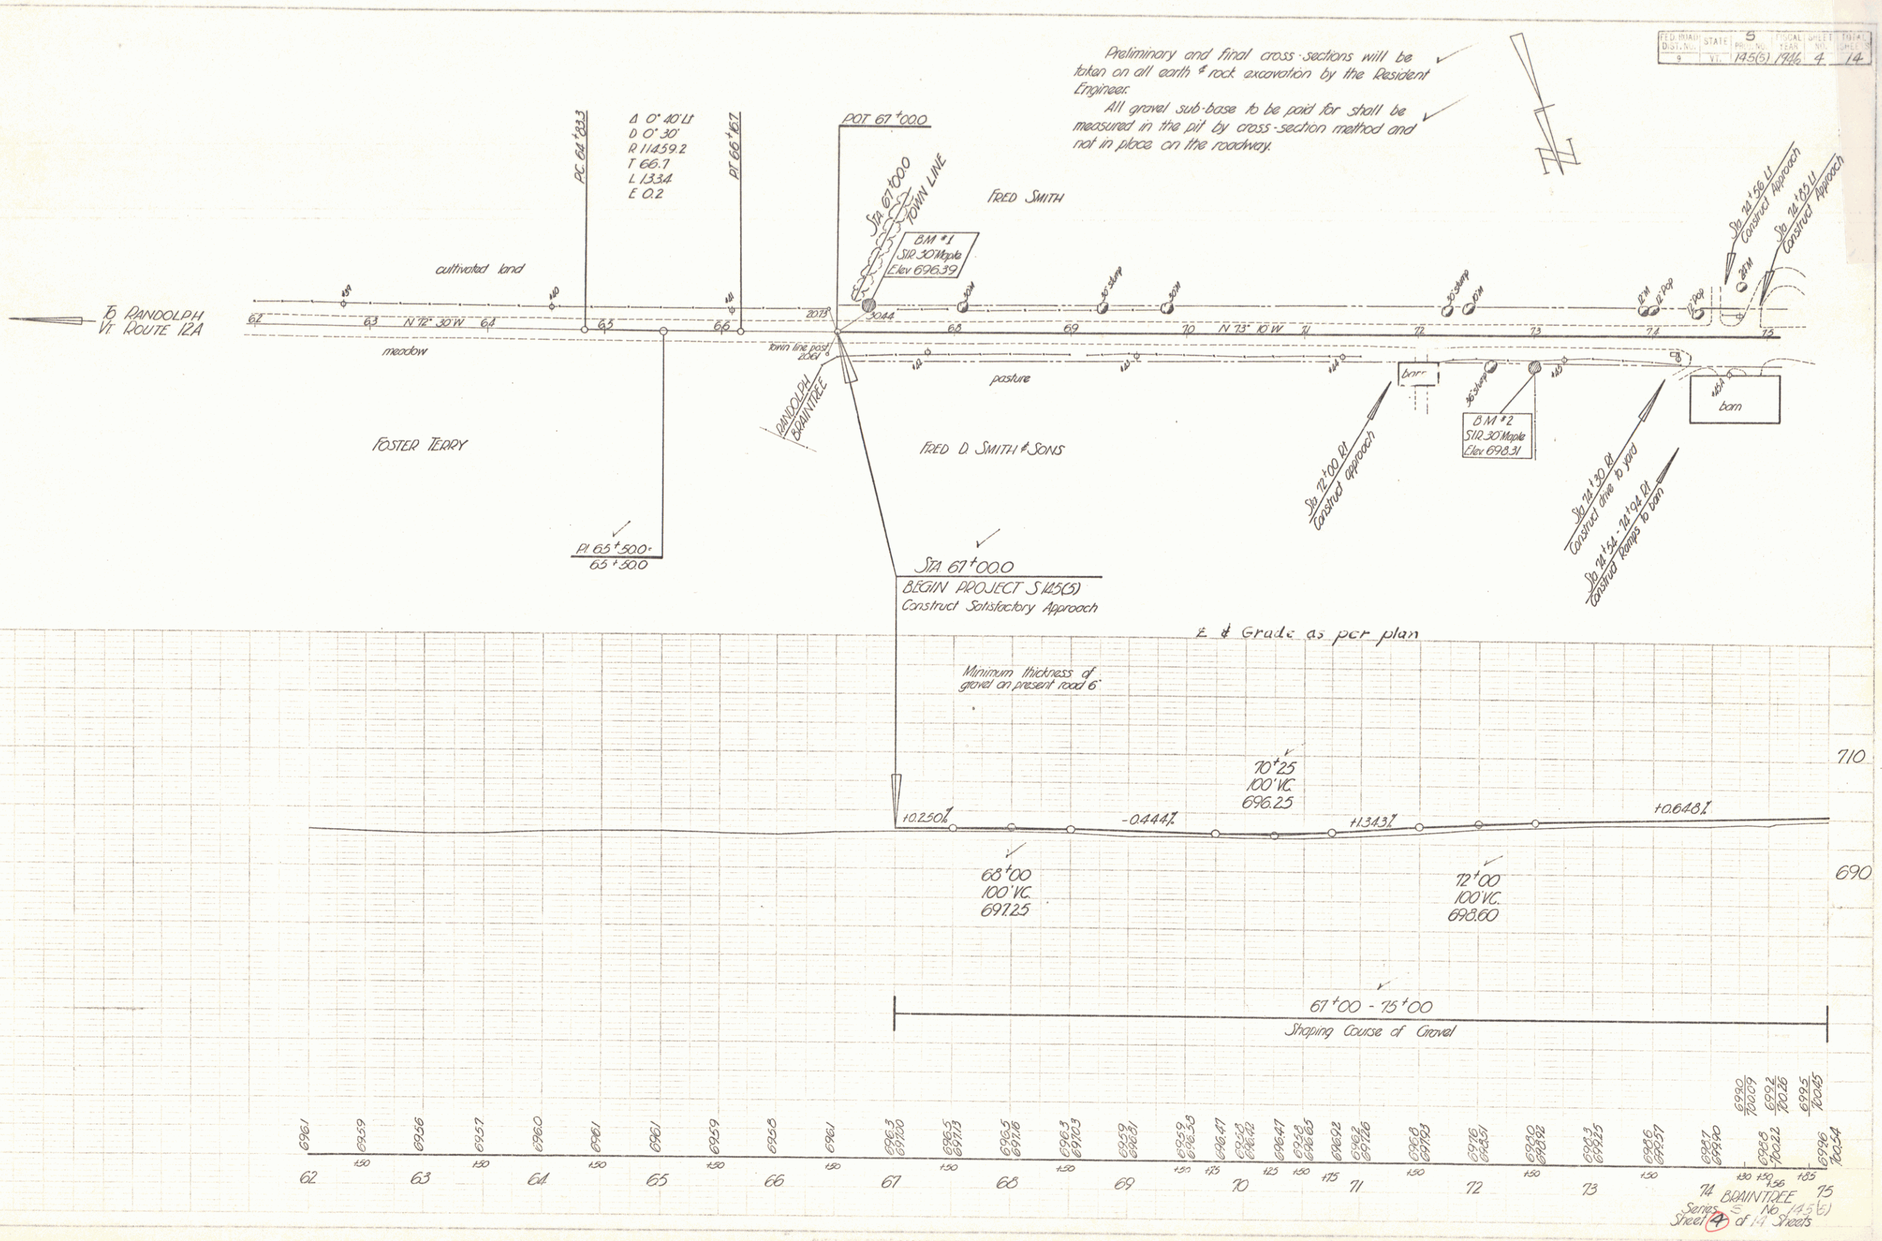

2