FED. AID PROJ. NO.	STATE	FISCAL YEAR	SHEET NO.	TOTAL SHEETS
9	VT.	1450(1) 1946	6	14

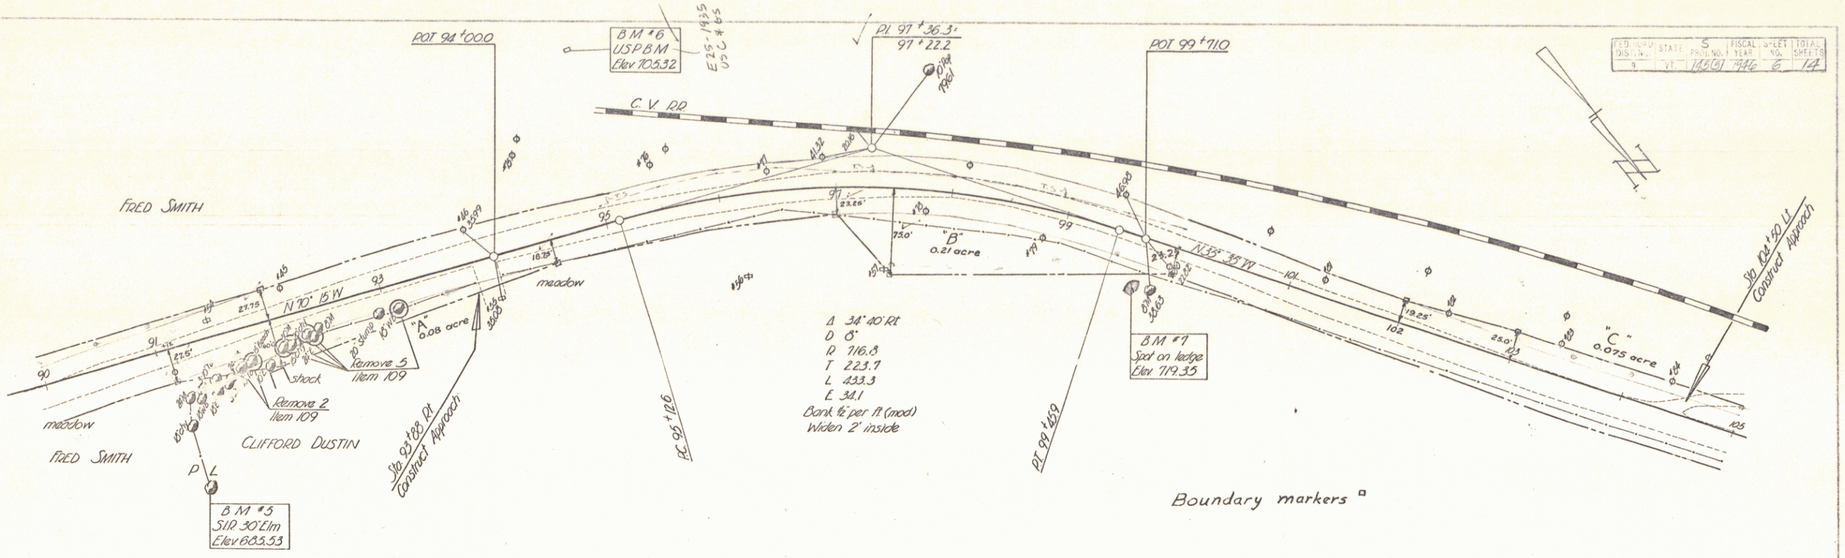

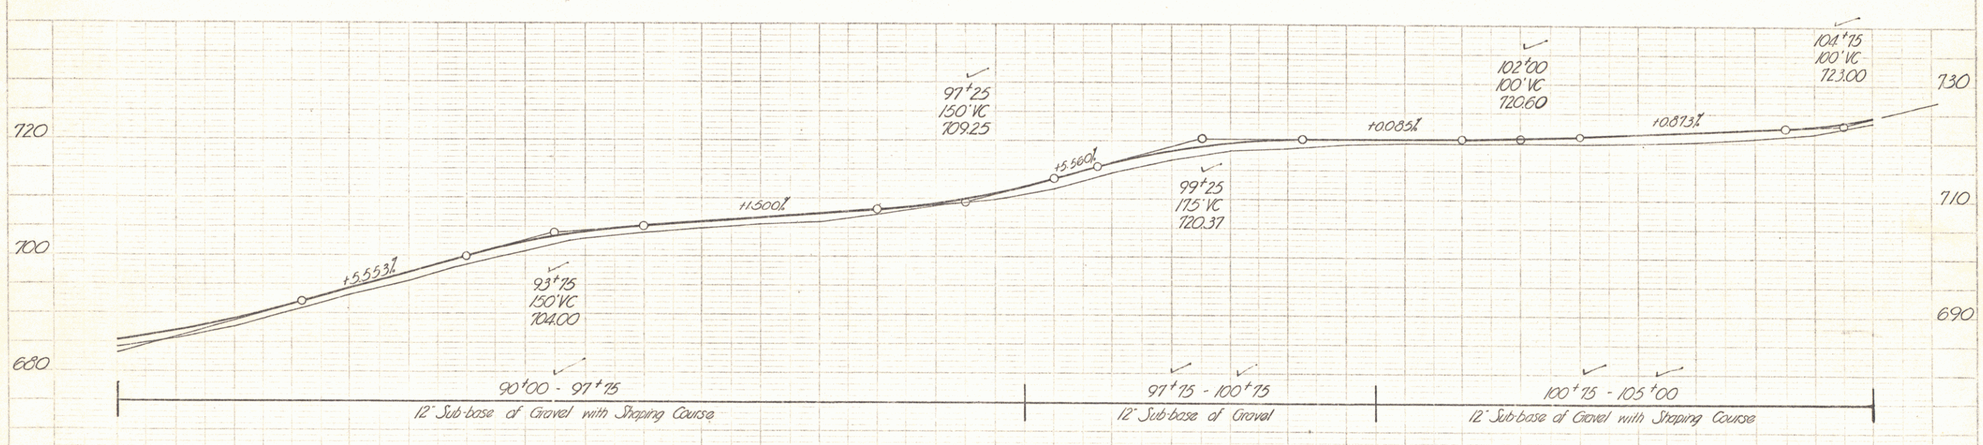

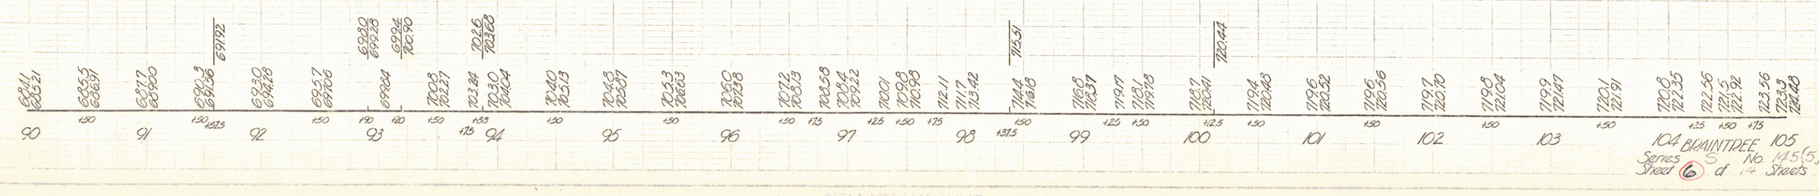

Series 5 No 1450(5)
Sheet 6 of 14 Sheets

4