FED. ROAD DIST. NO.	STATE	S PROJ. NO.	FISCAL YEAR	SHEET NO.	TOTAL SHEETS
0	VT.	(145(5))	1966	8	14

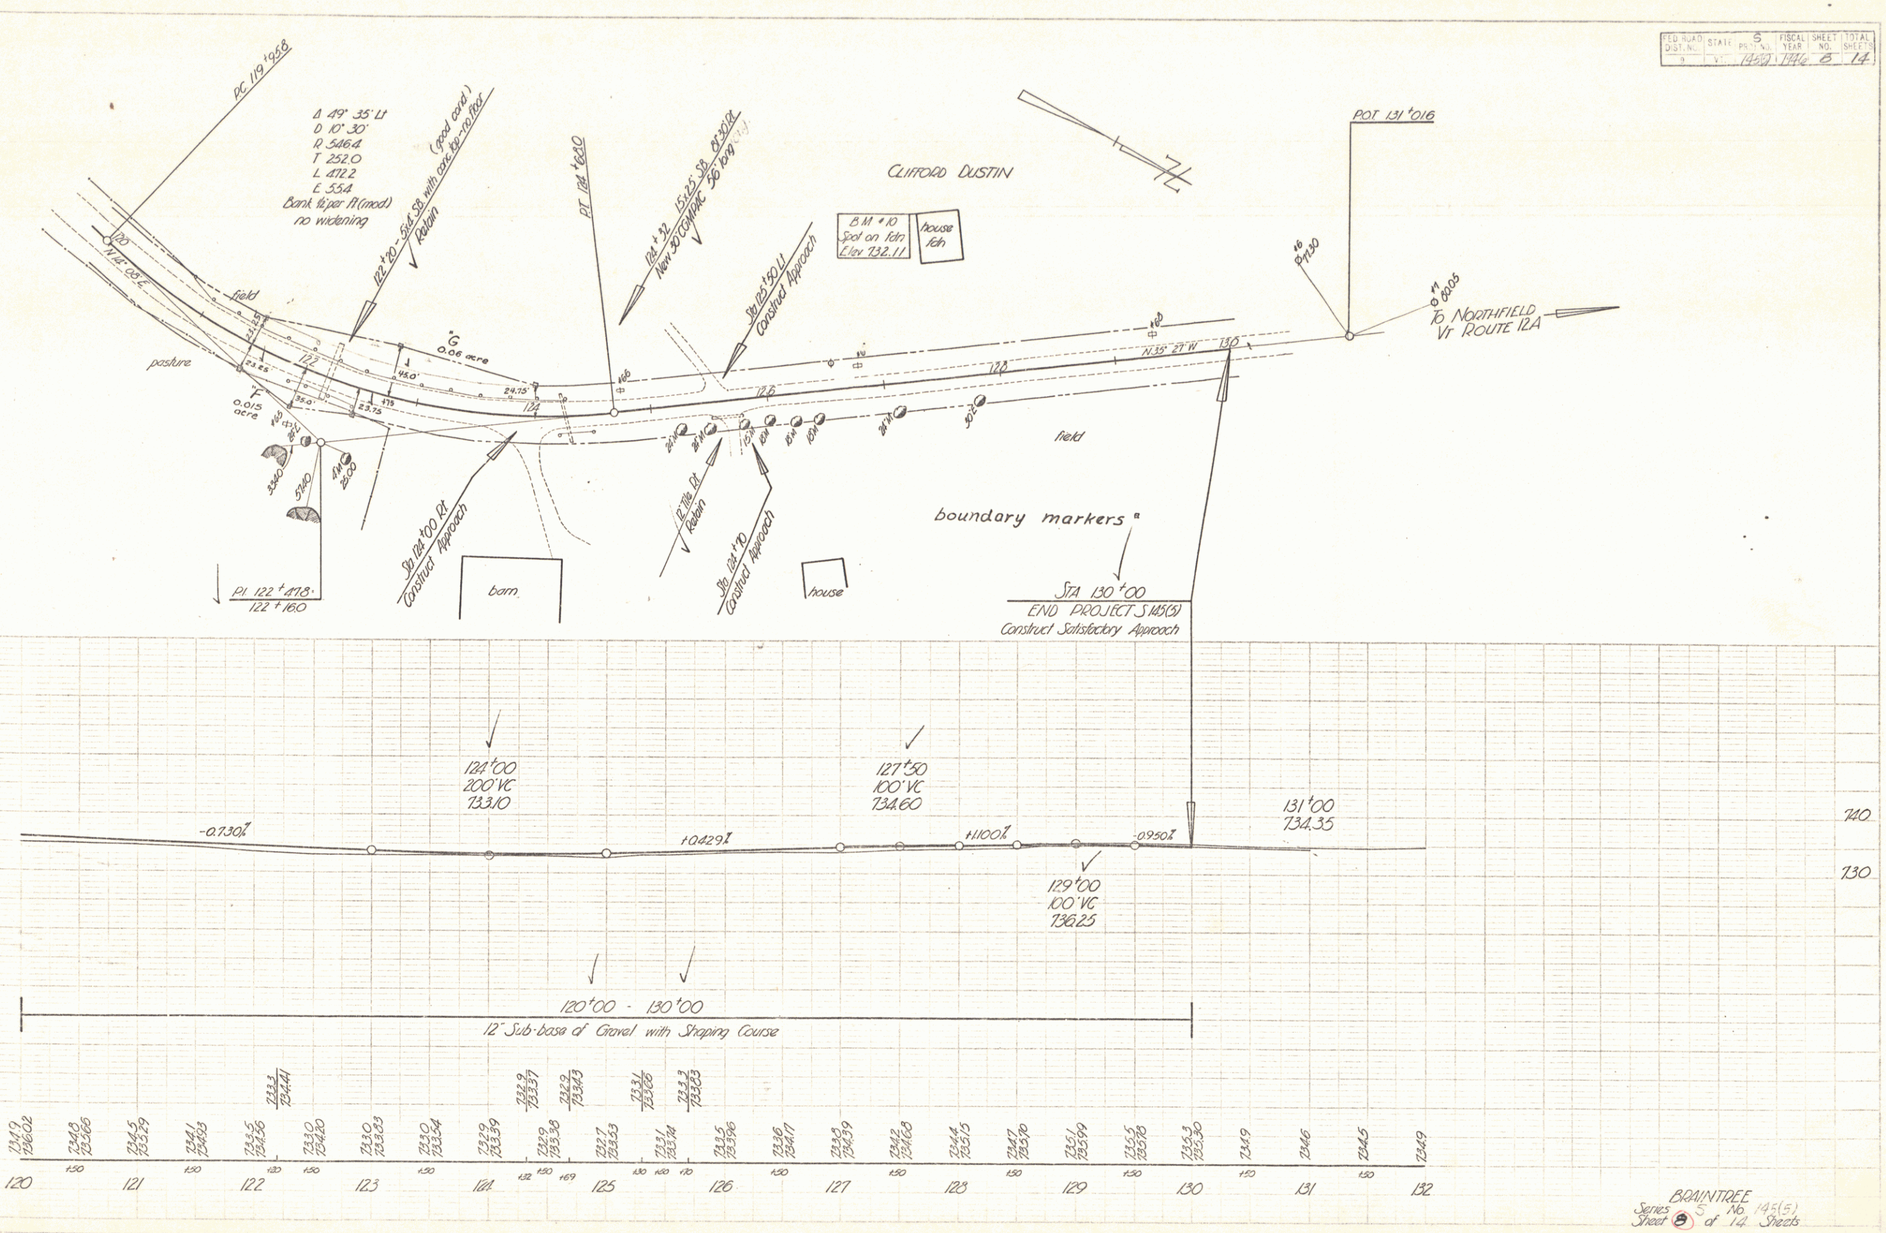

BRAINTREE
Series S No. 145(5)
Sheet 8 of 14 Sheets

6