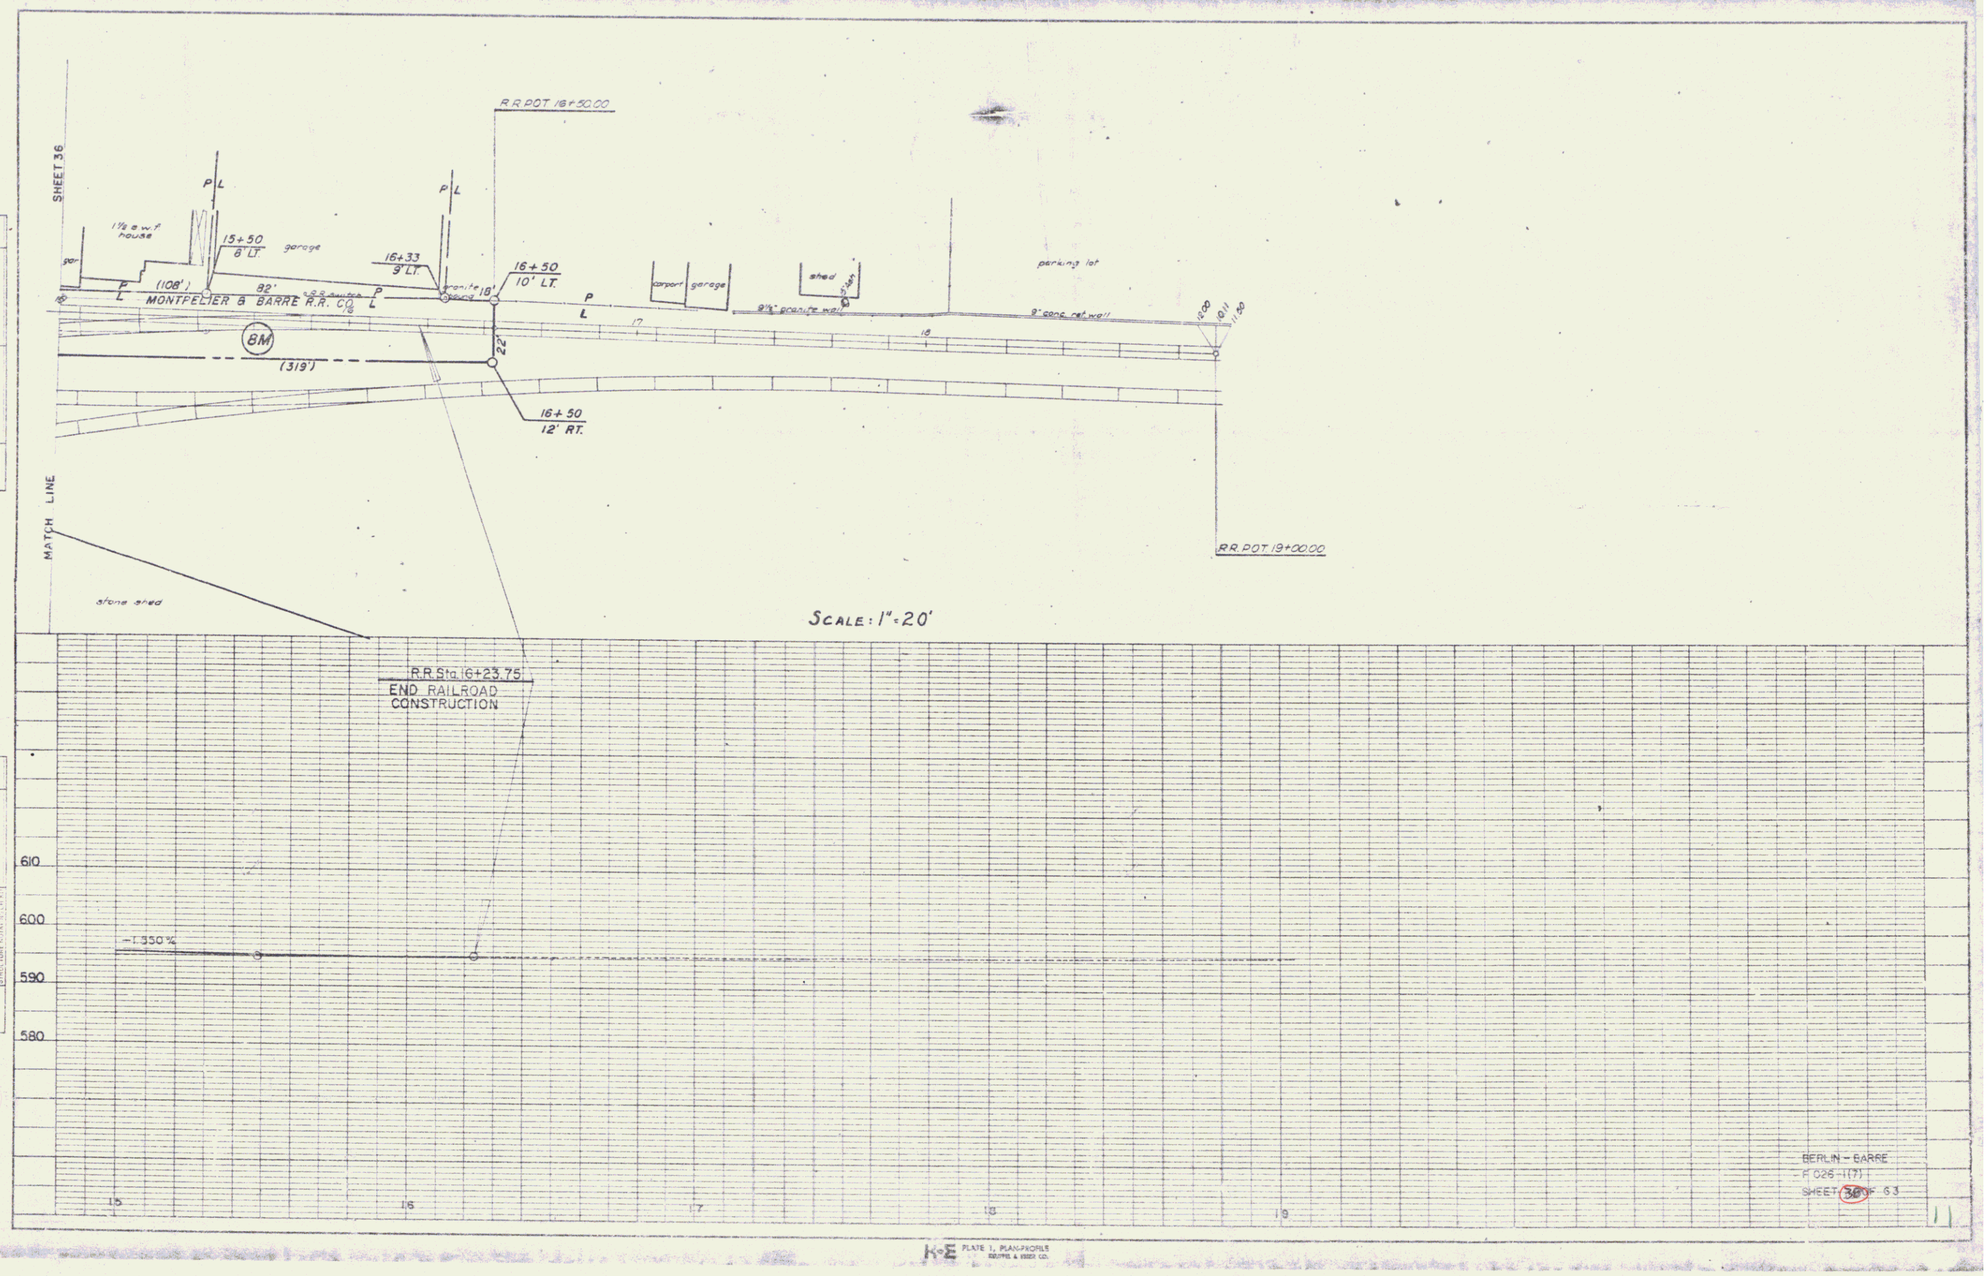

PLAN
SURVEYED
PLOTTED
NOTE BOOK
ALIGNMENT CHECKED
RT. OF WAY CHECKED
NO.
DATE
BY

PROFILE
SURVEYED
PLOTTED
NOTE BOOK
GRADES CHECKED
NO.
STRUCTURE DATA CHECKED
DATE
BY