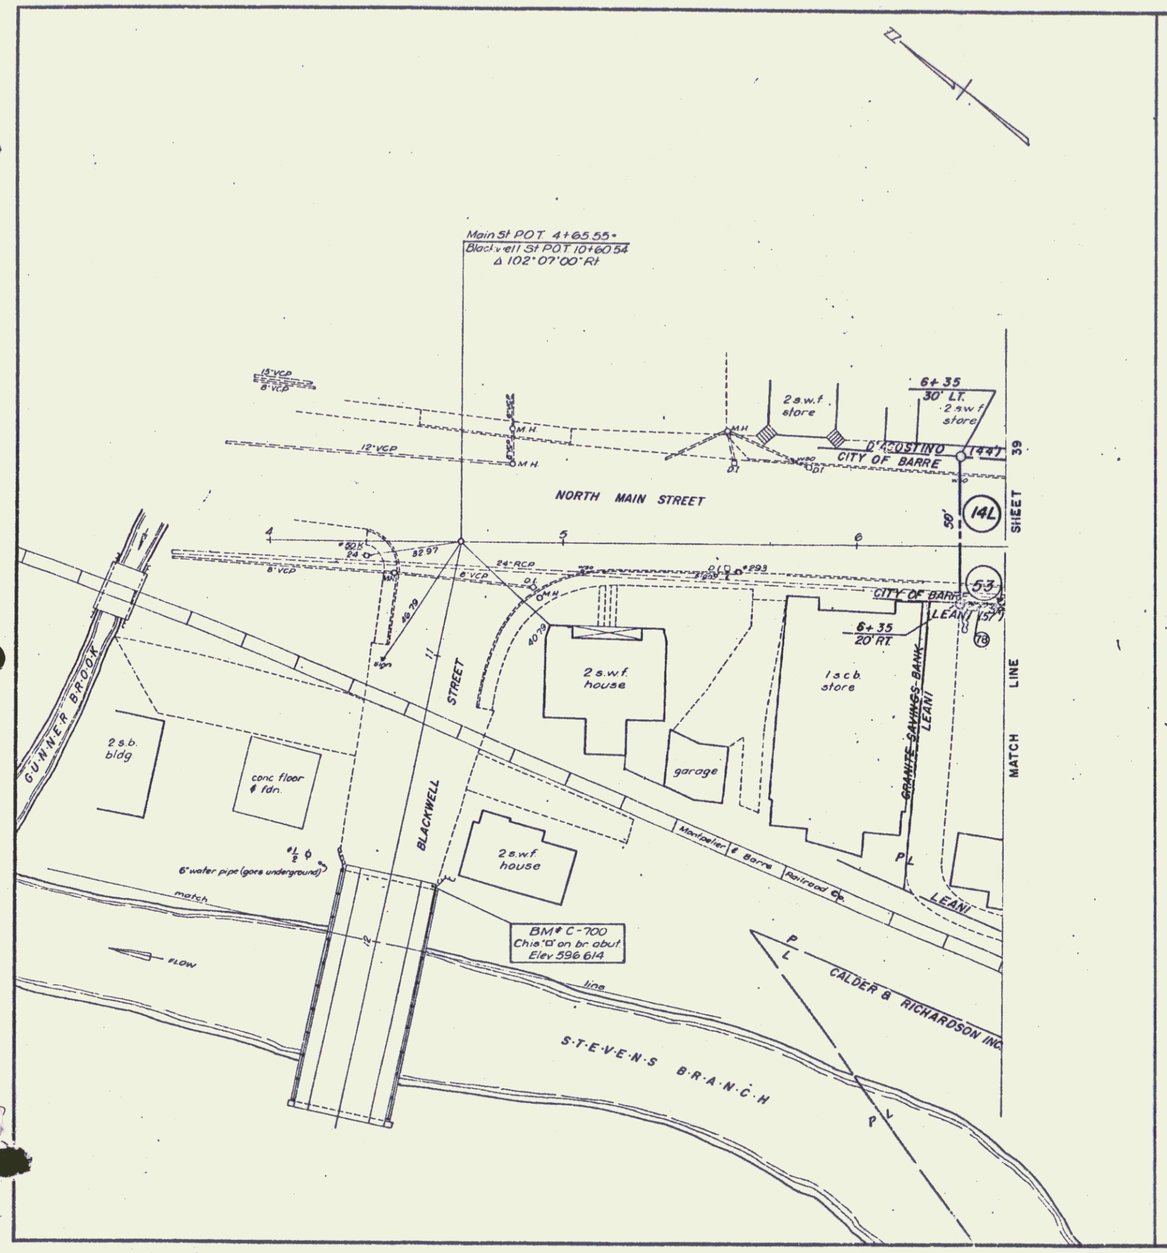


5" ONE COURSE CEMENT CONCRETE SIDEWALK, ITEM 560
Lt. 13+00 - 14+00
Rt. 13+22 - 13+53, 13+83 - 14+00

8" ONE COURSE CEMENT CONCRETE SIDEWALK, ITEM 560
Lt.
Rt. 13+00 - 13+22, 13+53 - 13+83

VERTICAL GRANITE CURB ITEM 556-8
Lt. 13+00 - 14+00
Rt. 13+22 - 13+53, 13+83 - 14+00

CONSTRUCT DRIVE
Lt.
Rt. 13+67

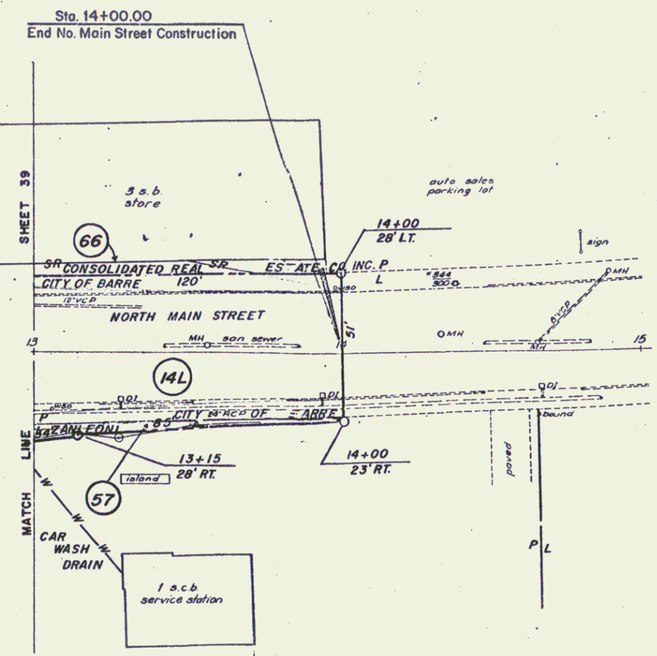


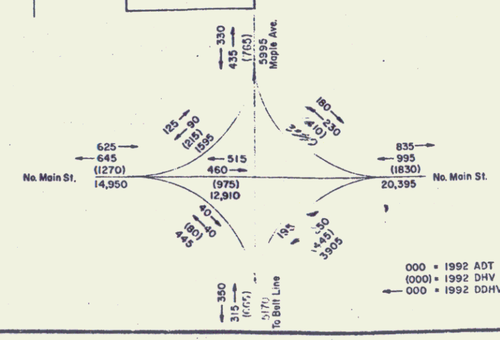


SCALE: 1" = 20'

NORTH MAIN STREET

STATE OF VERMONT
DEPARTMENT OF HIGHWAYS

SURVEYED BY Smith DATE 5
DRAWN BY Rock DATE 6
TRACED BY C.E.H. DATE 5

BERLIN - BARRE

PROJ. F NO. 026-1(7)

SHEET 48 OF 53

18

D-7