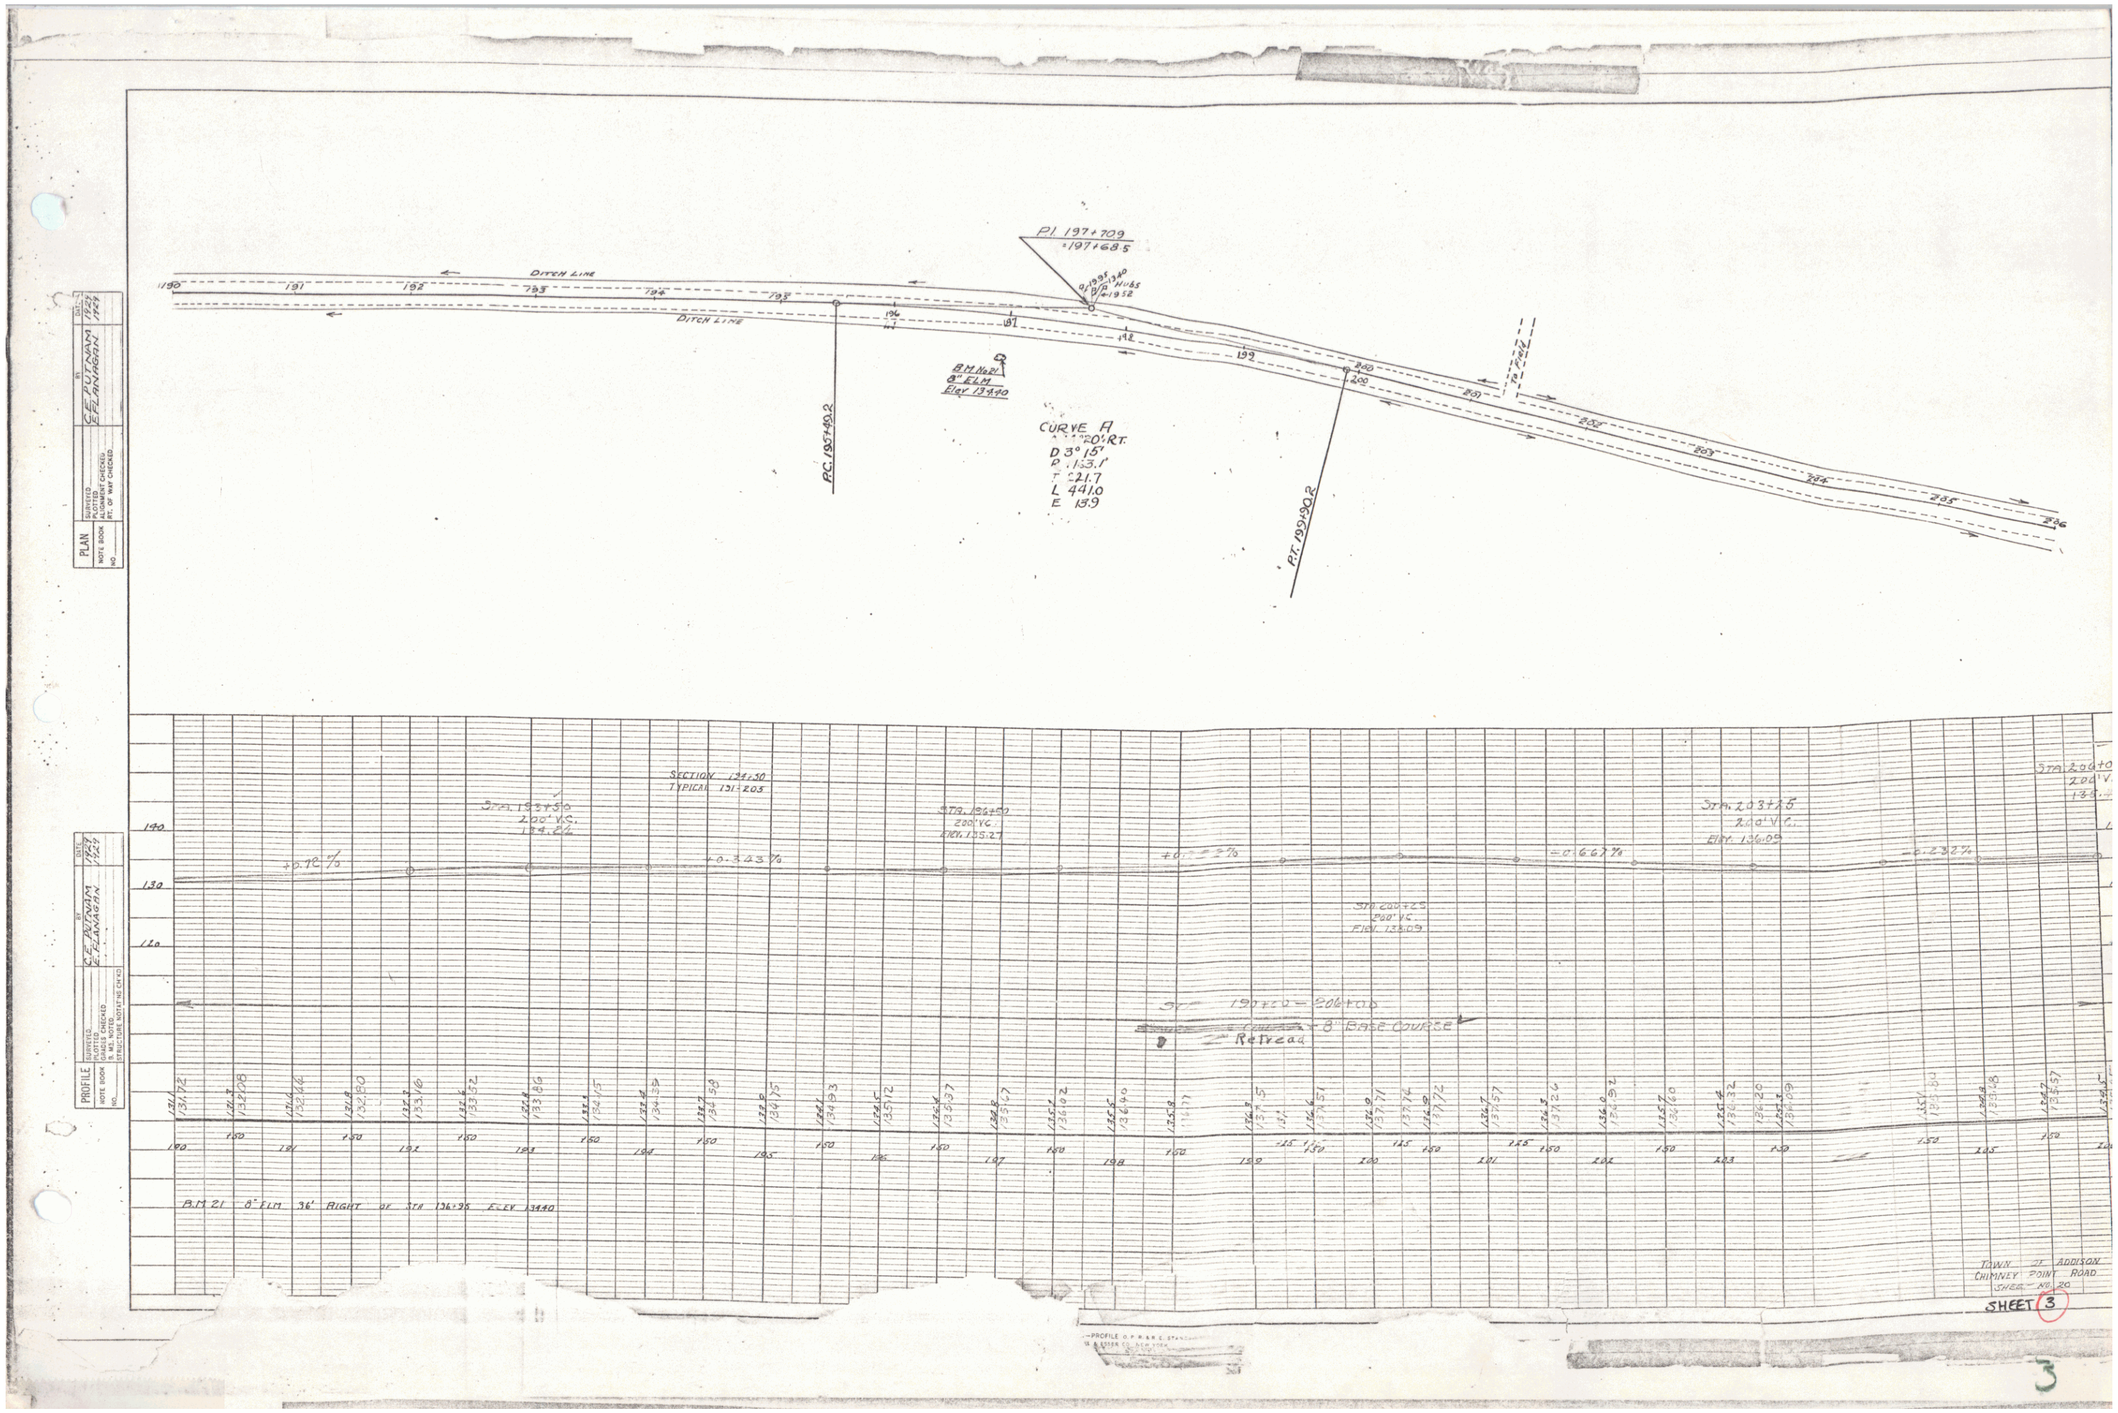

PLAN
SURVEYED
PLOTTED
ALIGNMENT CHECKED
RT. OF WAY CHECKED
NOTE BOOK
NO.
BY
C.E. PUTNAM
E. FLANAGAN
DATE
1929
1929
DITCH LINE
DITCH LINE
P.I. 197+70.9
=197+68.5
B.M. No. 21
8" ELM
Elev 134.40
CURVE A
D 3° 15'
R 163.1'
T 221.7
L 441.0
E 13.9
P.C. 195+49.2
P.T. 199+90.2
To Field
PROFILE
SURVEYED
PLOTTED
GRADES CHECKED
B. MS. NOTED
STRUCTURE NOTATIONS CHK'D
NO.
BY
C.E. PUTNAM
E. FLANAGAN
DATE
1929
1929
SECTION 194+50
TYPICAL 191+205
STA. 193+50
200' V.C.
134.26
STA. 196+50
200' V.C.
ELEV. 135.27
STA. 203+25
200' V.C.
ELEV. 136.09
STA. 200+25
200' V.C.
ELEV. 138.09
+0.72 %
+0.343 %
-0.667 %
-0.232 %
STA. 190+00 = 206+00
8" BASE COURSE
Retread
B.M. 21 8" ELM 36' RIGHT OF STA 196+95 ELEV 134.40
TOWN OF ADDISON
CHIMNEY POINT ROAD
SHEET NO. 20
SHEET 3

3