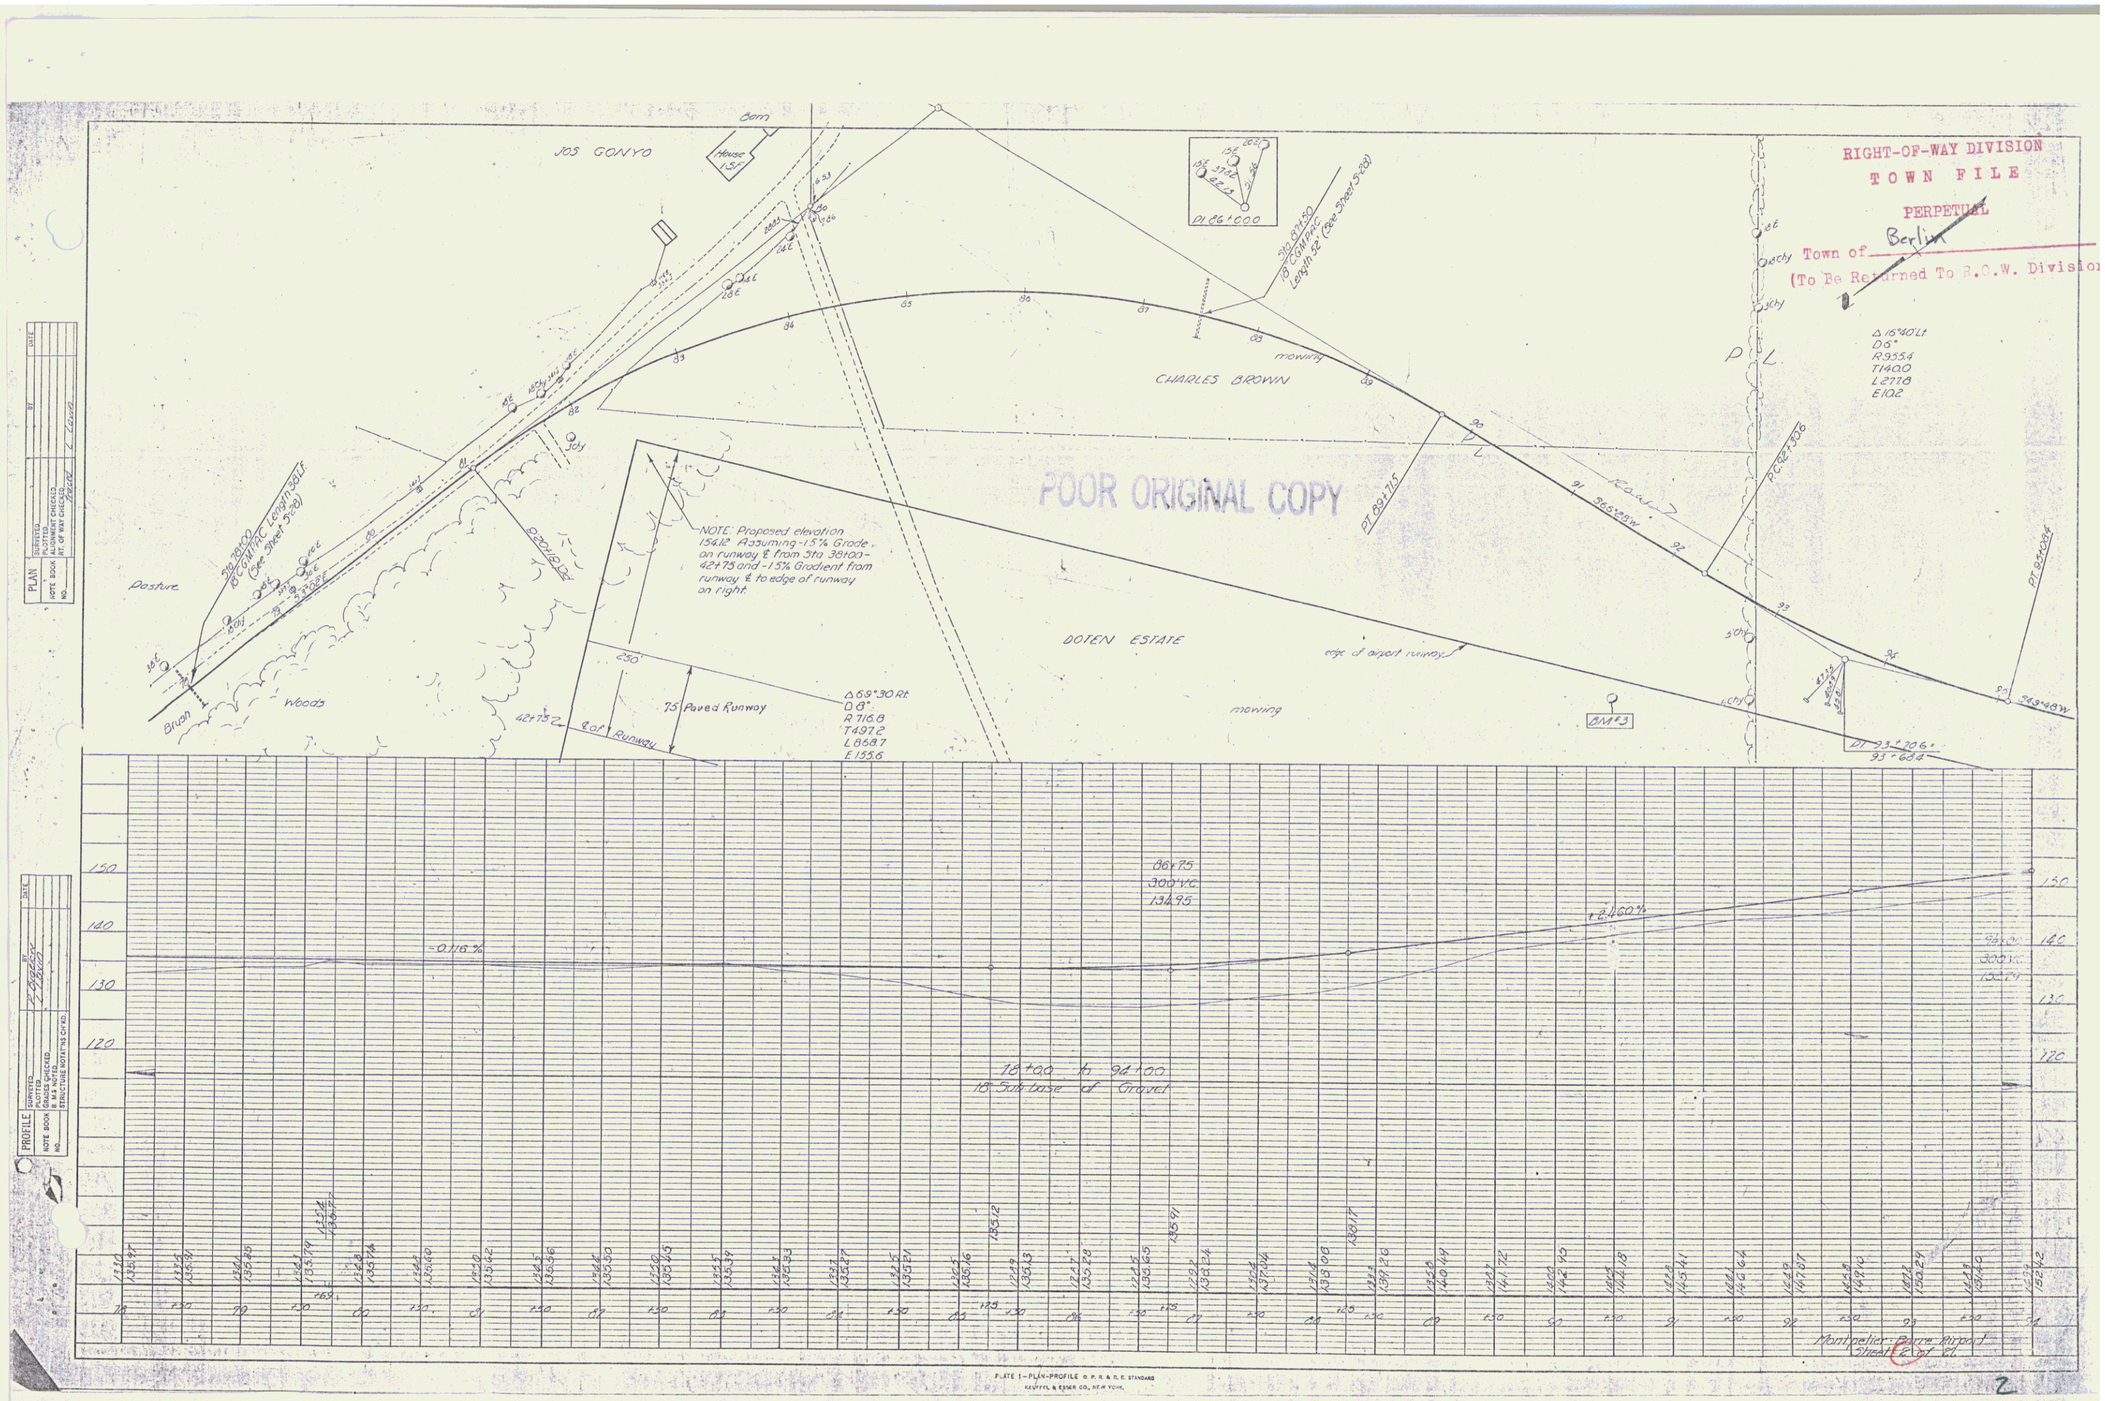
JOS GONYO
Barn
House
CHARLES BROWN
mowing
DOTEN ESTATE
edge of airport runway
mowing
Pasture
Brush
Woods
NOTE: Proposed elevation 154.12 Assuming -1.5% Grade on runway ℄ from Sta 38+00 - 42+75 and -1.5% Gradient from runway ℄ to edge of runway on right
75' Paved Runway
Δ 58°30' Rt
D 9°
R 716.8
T 497.2
L 868.7
E 155.6
Δ 16°40' Lt
D 6°
R 955.4
T 1400
L 277.8
E 10.2
PI 26+00
PI 89+75
PI 93°+70.6'
93+68.4
BM #3
RIGHT-OF-WAY DIVISION
TOWN FILE
PERPETUAL
Town of Berlin
(To Be Returned To R.O.W. Division)
POOR ORIGINAL COPY
18+00 to 94+00
18" Sub base of Gravel
Manlapilar - Berlin Airport
Sheet 2 of 6
PLATE 1 - PLAN-PROFILE O. P. R. & R. E. STANDARD
KEUFFEL & ESSER CO., NEW YORK.