


STATE OF VERMONT TO
WILLIAM & ERLOIS
GILBERTSON BY QCD
DATED 12/11/74, REC'D
IN BK 42/93

POOR ORIGINAL COPY

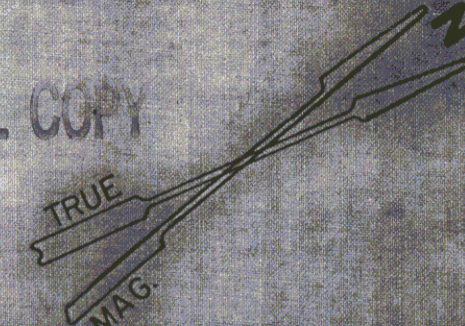

FORMER
BERLIN STATE HWY.

V.W. CONC. BLK GAR.

BENJAMIN FALLS BROOK

123
124
125

125+68
131' LT.


126+43
117' LT.

125+65
105' LT.

126+36
92' LT.

FORMERLY PART OF PARCEL 25
GEORGE M. ANDERSON - LESSOR
TWIN TOWN VOLKSWAGON INC. - LESSEE
RECORDED: 10-26-72; TOWN OF BERLIN;
W.D.; BK. 40; PG. 223
STA. 125+65 LT. - STA. 126+43 LT. 1887 S.F.±

TO BARRE
U.S. RTE. 302
TO MONTPELIER

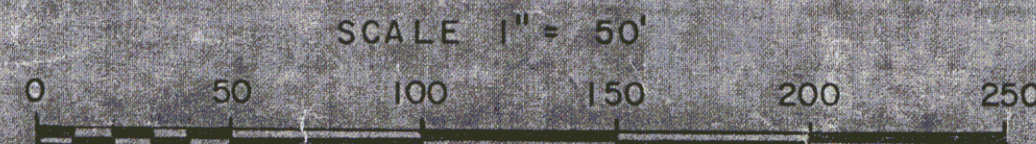

BSH

STATE OF VERMONT
DEPT. OF HIGHWAYS

SHEET 13A

TOWN OF BERLIN

PROJECT BERLIN SU0203(1)

APPROX. SCALE 1" = 50' DATE 11-15-74 DRAWN BY KDP

REV. 1-31-75 KDP