TOWN OF BRUNSWICK - BLOOMFIELD

Pin # 01R356

Route VT105

Project ST 139R

Date 9/2/1959

MP
Brunswick: 1.053 - 2.177
Bloomfield: 0.00 - 0.085

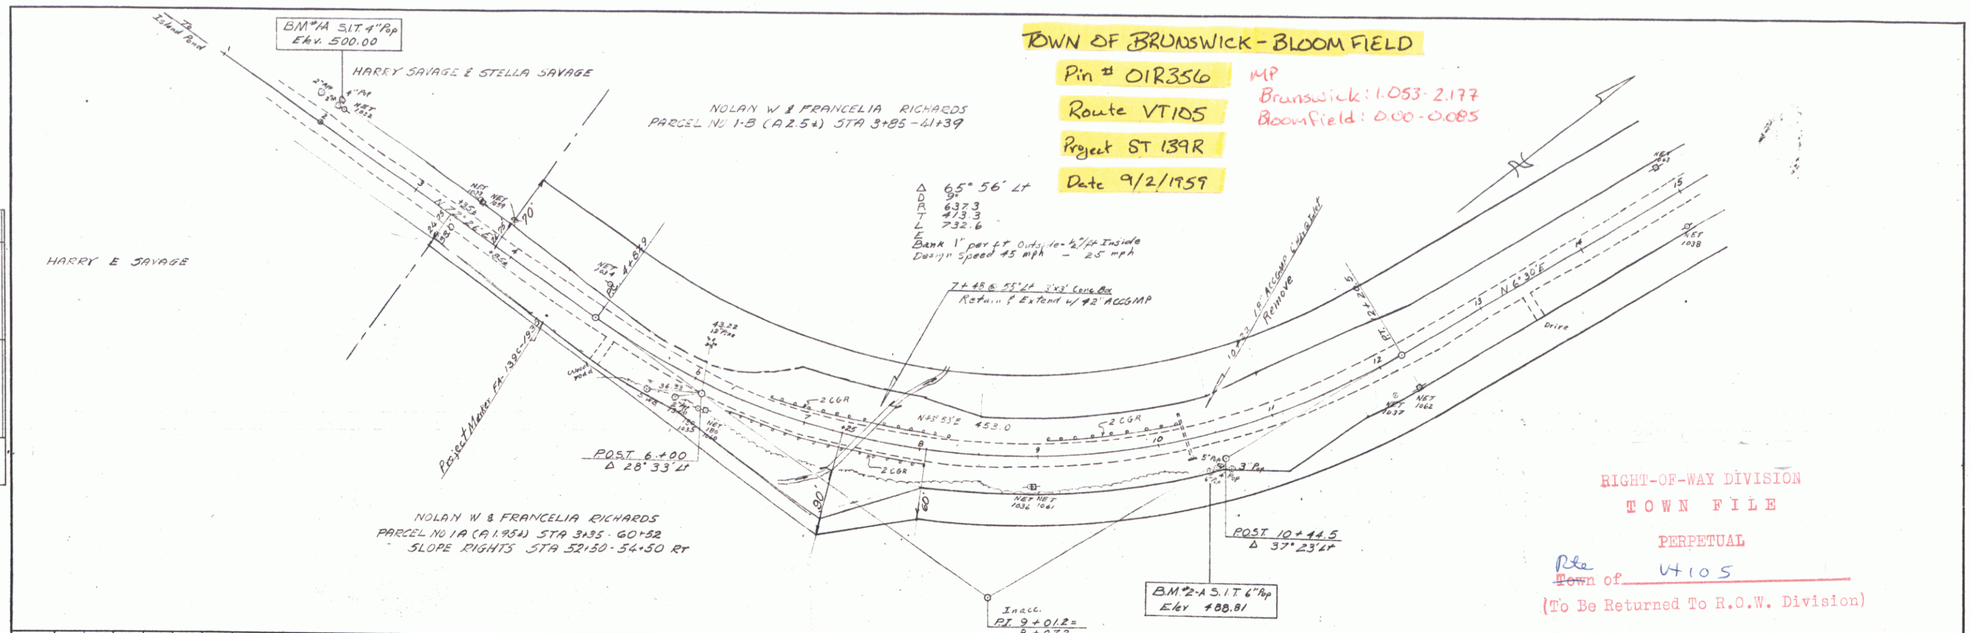

RIGHT-OF-WAY DIVISION
TOWN FILE
PERPETUAL
~~Town~~ Rte of VT105
(To Be Returned To R.O.W. Division)

PLAN			
NOTE BOOK	SURVEYED	BY	DATE
	PLOTTED		
	ALIGNMENT CHECKED		
NO.	RT. OF WAY CHECKED		

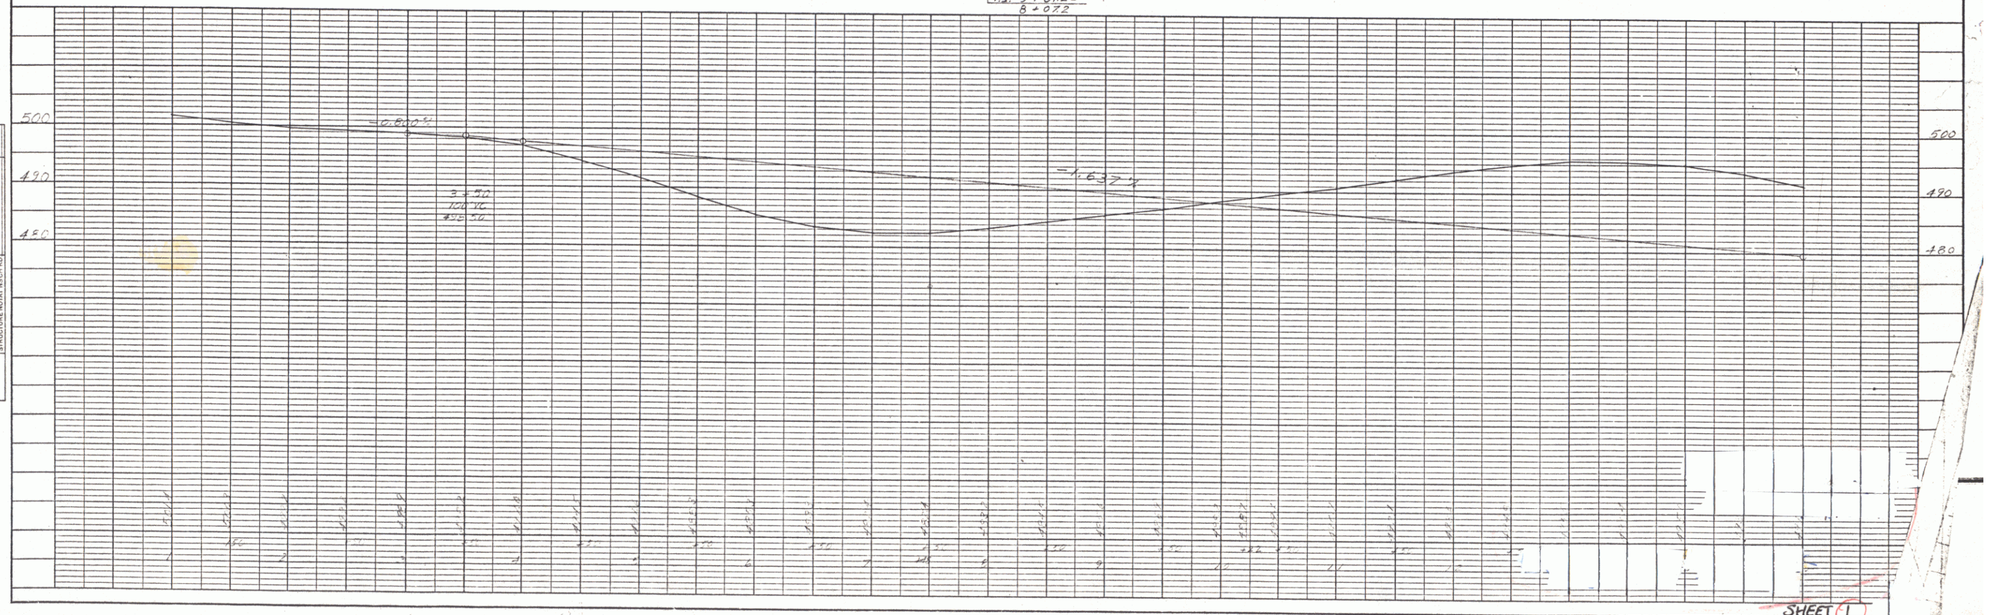

PROFILE			
NOTE BOOK	SURVEYED	BY	DATE
	PLOTTED		
	GRADES CHECKED		
NO.	R.W. PROFILE		
	STRUCTURE NOTE(PNC)(CH.D)		

SHEET 1

DIST # 9 PLANS

PLATE 1 - PLAN - PROFILE D.P.R.&R.E. STANDARD
KEUFFEL & ESSER CO., NEW YORK.
K & E CO. NO. 345-1