


821A
VT 128


TOWN OF ESSEX
COUNTY OF CHITTENDEN
VT ROUTE #128
ESSEX CENTER - FAIRFAX ROAD

BEGINNING AT THE JUNCTION OF VT. ROUTE # 15 AND VT. ROUTE # 128, IN THE VILLAGE OF ESSEX CENTER, AND EXTENDING WESTERLY AND NORTHERLY 4.389 MILES ON VT. ROUTE # 128 TO THE ESSEX-WESTFORD TOWN LINE.

LENGTH OF PROJECT 23,163.67 FEET = 4.387 MILES

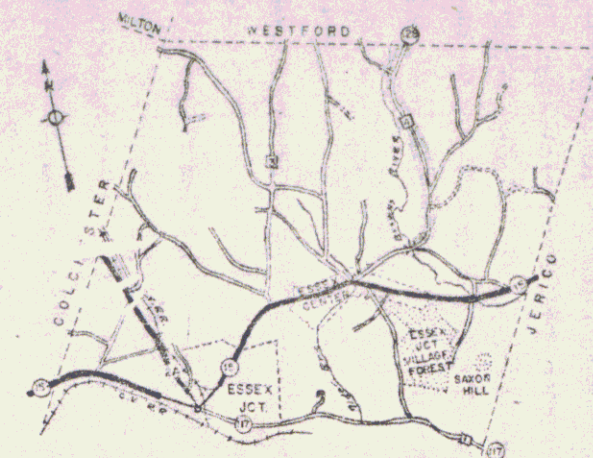

ESSEX
SCALE 1" = 1 MI.

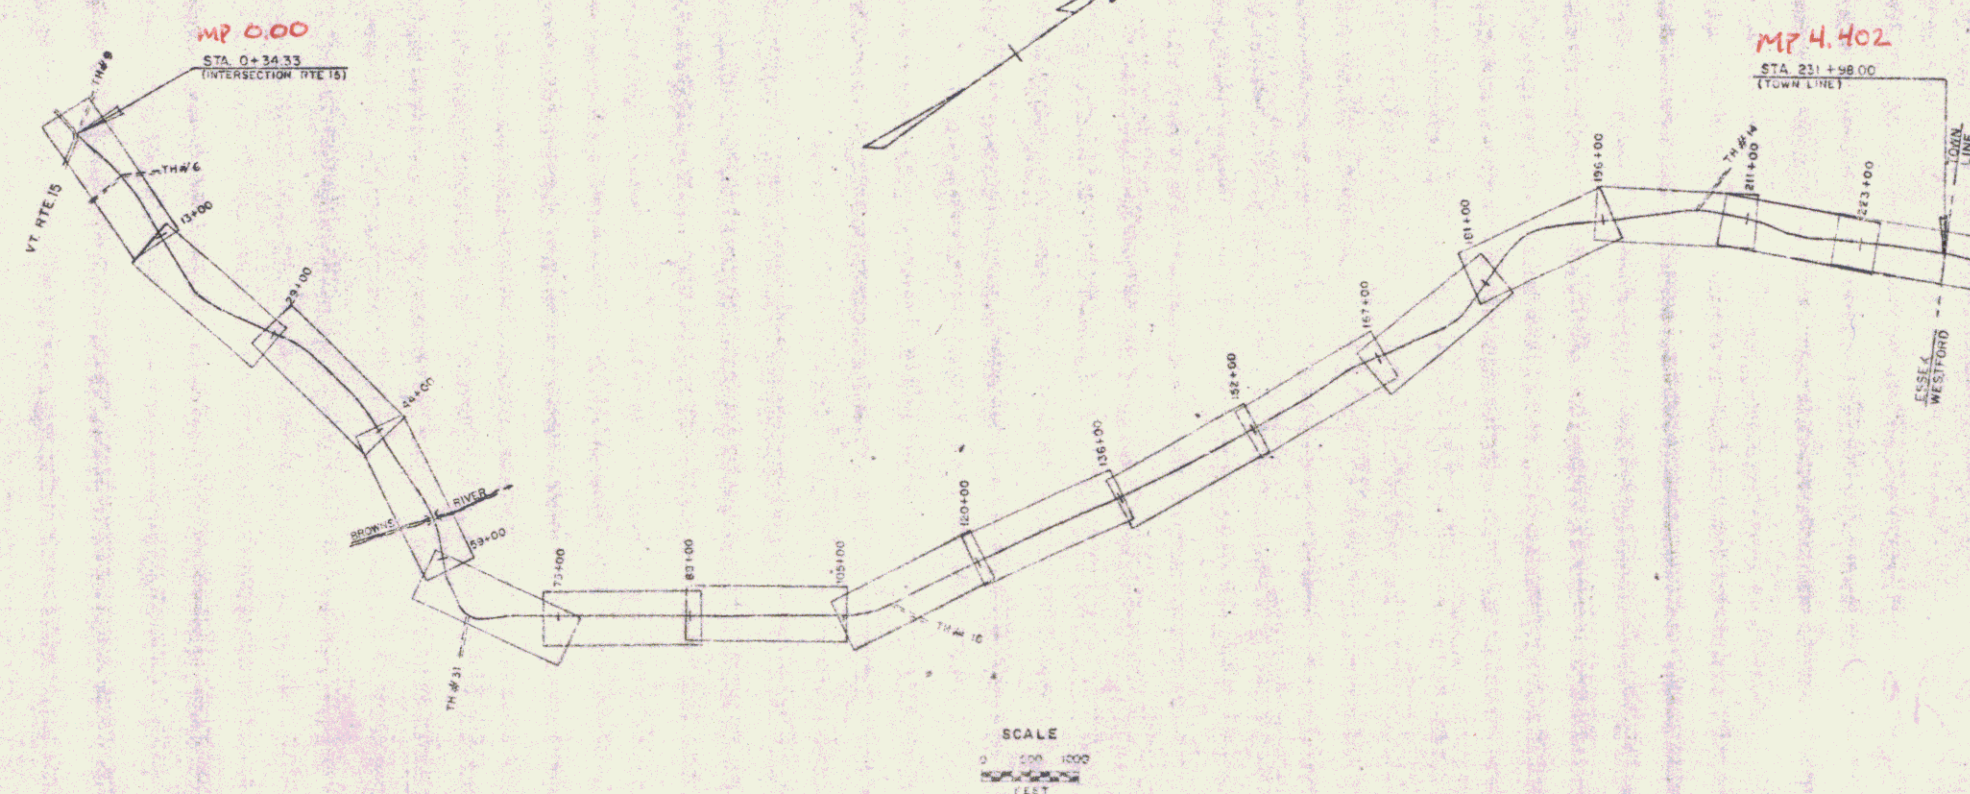

Pin # 01R421

Project ESSEX 1967

Date 2/1/1967

RIGHT-OF-WAY DIVISION
TOWN FILE
PERPETUAL

etc
Town of VT 128
[To Be Returned To R.O.W. Division]

SURVEYED BY: [Signature] DATE: [Date]
DRAWN BY: [Signature] DATE: [Date]
TRACED BY: [Signature] DATE: [Date]
PROJ. NO. [Number]
SHEET 1 OF 1