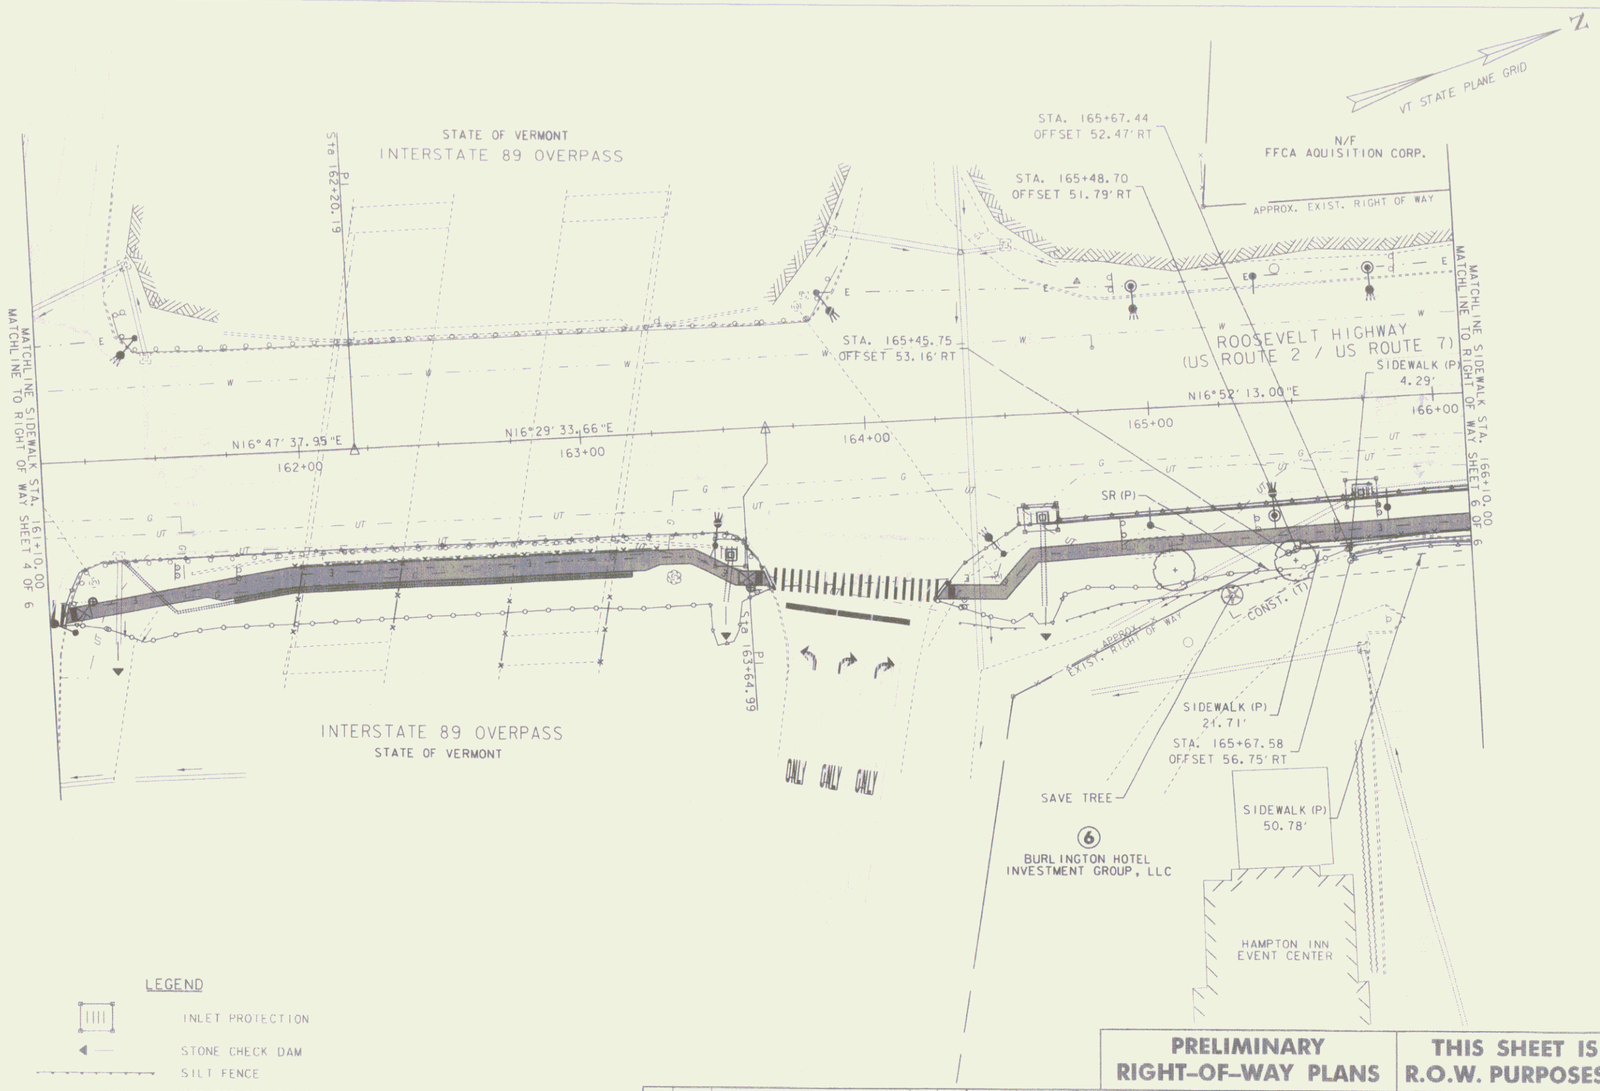

LEGEND

- INLET PROTECTION
- STONE CHECK DAM
- SILT FENCE
- PDF — PROJECT DEMARCATION FENCE

DATUM	
VERTICAL	NAVD 88
HORIZONTAL	NAD 83

SCALE 1" = 20'-0
20 0 20

PLOTTED 4/7/2009

NO.	DATE	REVISIONS	BY	CK'D

PRELIMINARY RIGHT-OF-WAY PLANS

THIS SHEET IS FOR R.O.W. PURPOSES ONLY

DuBois & King inc.
engineering planning management development

TOWN OF COLCHESTER, VERMONT
INTERSTATE 89 - EXIT 16
SIDEWALK PROJECT
COLCHESTER EXIT 16
STP WALK (15)
RIGHT OF WAY SHEET 5 OF 6

DRAWN BY	DATE
PGJ/RHB	APRIL 2009
CHECKED BY	PROJ. NO.
EPD	619455
PROJ. ENG.	DRAW. NO.
CDL	---

SHEET 5 OF 6

5