Original Drawing – Ink on polymer meeting the requirements of 27 V.S.A. § 1403

601.0910 15" CPEP
STA 11+63.0 - STA 11+67.6 RT (12.0 LF)
604.47 CAST IRON GRATE WITH FRAME, TYPE D
STA 11+67.6 RT (1 EACH)
605.10 6 INCH UNDERDRAIN PIPE
STA 20+03.0 - STA 20+59.1 RT (56.0 LF)
605.20 6 INCH UNDERDRAIN CARRIER PIPE
STA 10+29.7 - STA 10+42.5 LT (12.8 LF)
STA 20+03.0 RT (12.7 LF)
STA 20+59.1 RT (8.7 LF)
605.23 12 INCH UNDERDRAIN CARRIER PIPE
STA 20+36.4 RT (2.1 LF)
STA 20+42.4 RT (3.1 LF)
STA 20+47.4 RT (4.1 LF)
STA 20+52.4 RT (3.0 LF)
605.95 UNDERDRAIN FLUSHING BASIN
STA 20+03.0 RT (1 EACH)
STA 20+59.1 RT (1 EACH)
END COLD PLANING AND PAVING
STA 20+66.50, RT

616.21 VERTICAL GRANITE CURB
STA 10+17.2 - STA 10+30.0 RT (16.0 LF)
STA 11+24.0 - STA 11+73.0 RT (47.7 LF)
STA 20+00.0 - STA 20+64.55 RT (65.8 LF)
616.41 REMOVAL OF EXISTING CURB
STA 11+64.8 - STA 11+73.0 RT (14.7 LF)
STA 20+24.7 - STA 20+65.6 RT (40.2 LF)
618.10 PORTLAND CEMENT CONCRETE SIDEWALK, 5 INCH
STA 10+17.8 - STA 10+34.0 (10.0 SY)
STA 11+06.0 - STA 11+82.0 (42.3 SY)
618.30 DETECTABLE WARNING SURFACE
STA 10+22.8 - 10+24.8 RT (12.5 SF)

620.50 REMOVING AND RESETTING FENCE
STA 20+02.0 - STA 20+65.4 RT (65.0 LF)
620.55 REMOVAL OF EXISTING FENCE
STA 10+26.9 - STA 10+31.9 LT (12 LF)
STA 11+04.9 - STA 11+34.6 LT (30 LF)
STA 11+05.6 - STA 11+21.7 LT (16 LF)
STA 20+37.9 - STA 20+59.7 RT (32 LF)
621.20 STEEL BEAM GUARDRAIL, GALVANIZED (COATED BLACK)
STA 11+56.0 - STA 11+70.3 LT (14.5 LF)
STA 20+26.1 - STA 21+18.3 RT (77.0 LF)
621.60 ANCHOR FOR STEEL BEAM GUARDRAIL
STA 11+61.0 LT (1 EACH)
STA 21+08.0 RT (1 EACH)
621.73 GUARDRAIL APPROACH SECTION, GALVANIZED 4 RAIL BOX BEAM (COATED BLACK)
STA 11+24.0 - STA 11+56.0 LT (1 EACH)
STA 20+00.00 - STA 20+26.1 RT (1 EACH)
621.80 REMOVAL AND DISPOSAL OF GUARDRAIL
STA 11+24.3 RT - STA 11+50.6 LT (30.3 LF)
STA 20+05 RT - PB/S STA 10+30.0 CL (29.3 LF)
900.640 SPECIAL PROVISION (REMOVAL OF TEMPORARY TRAFFIC BARRIER)
STA 20+15.1 - STA 20+43.4 RT (36.0 LF)
900.640 SPECIAL PROVISION (ORNAMENTAL FENCE)
STA 10+26.0 - STA 11+24.0 LT (98.0 LF)

NOTES

1. REMOVE ALL UNDERGROUND ELECTRICAL CONDUIT BEYOND THE NEW JUNCTION BOX AT STA 11+74.0. INITIAL DISCOVERY OF THE CONDUIT SHALL BE PAID UNDER ITEM 204.22 TRENCH EXCAVATION OF EARTH, EXPLORATORY). FURTHER EXCAVATION SHALL BE PAID UNDER ITEM 204.20 TRENCH EXCAVATION OF EARTH.
2. REMOVE ALL UNDERGROUND ELECTRICAL CONDUIT BEYOND THE NEW JUNCTION BOX AT STA 20+76.0. INITIAL DISCOVERY OF THE CONDUIT SHALL BE PAID UNDER ITEM 204.22 TRENCH EXCAVATION OF EARTH, EXPLORATORY). FURTHER EXCAVATION SHALL BE PAID UNDER ITEM 204.20 TRENCH EXCAVATION OF EARTH, UNLESS EXCAVATION FALLS WITHIN THE LIMITS OF ITEM 204.25 STRUCTURE EXCAVATION, IN WHICH CASE IT SHALL BE INCIDENTAL TO THAT ITEM.
3. REMOVE EXISTING CONCRETE SIDEWALK FROM STA 11+00.6 TO STA 11+95.0, PAID UNDER ITEM 203.16 SOLID ROCK EXCAVATION.

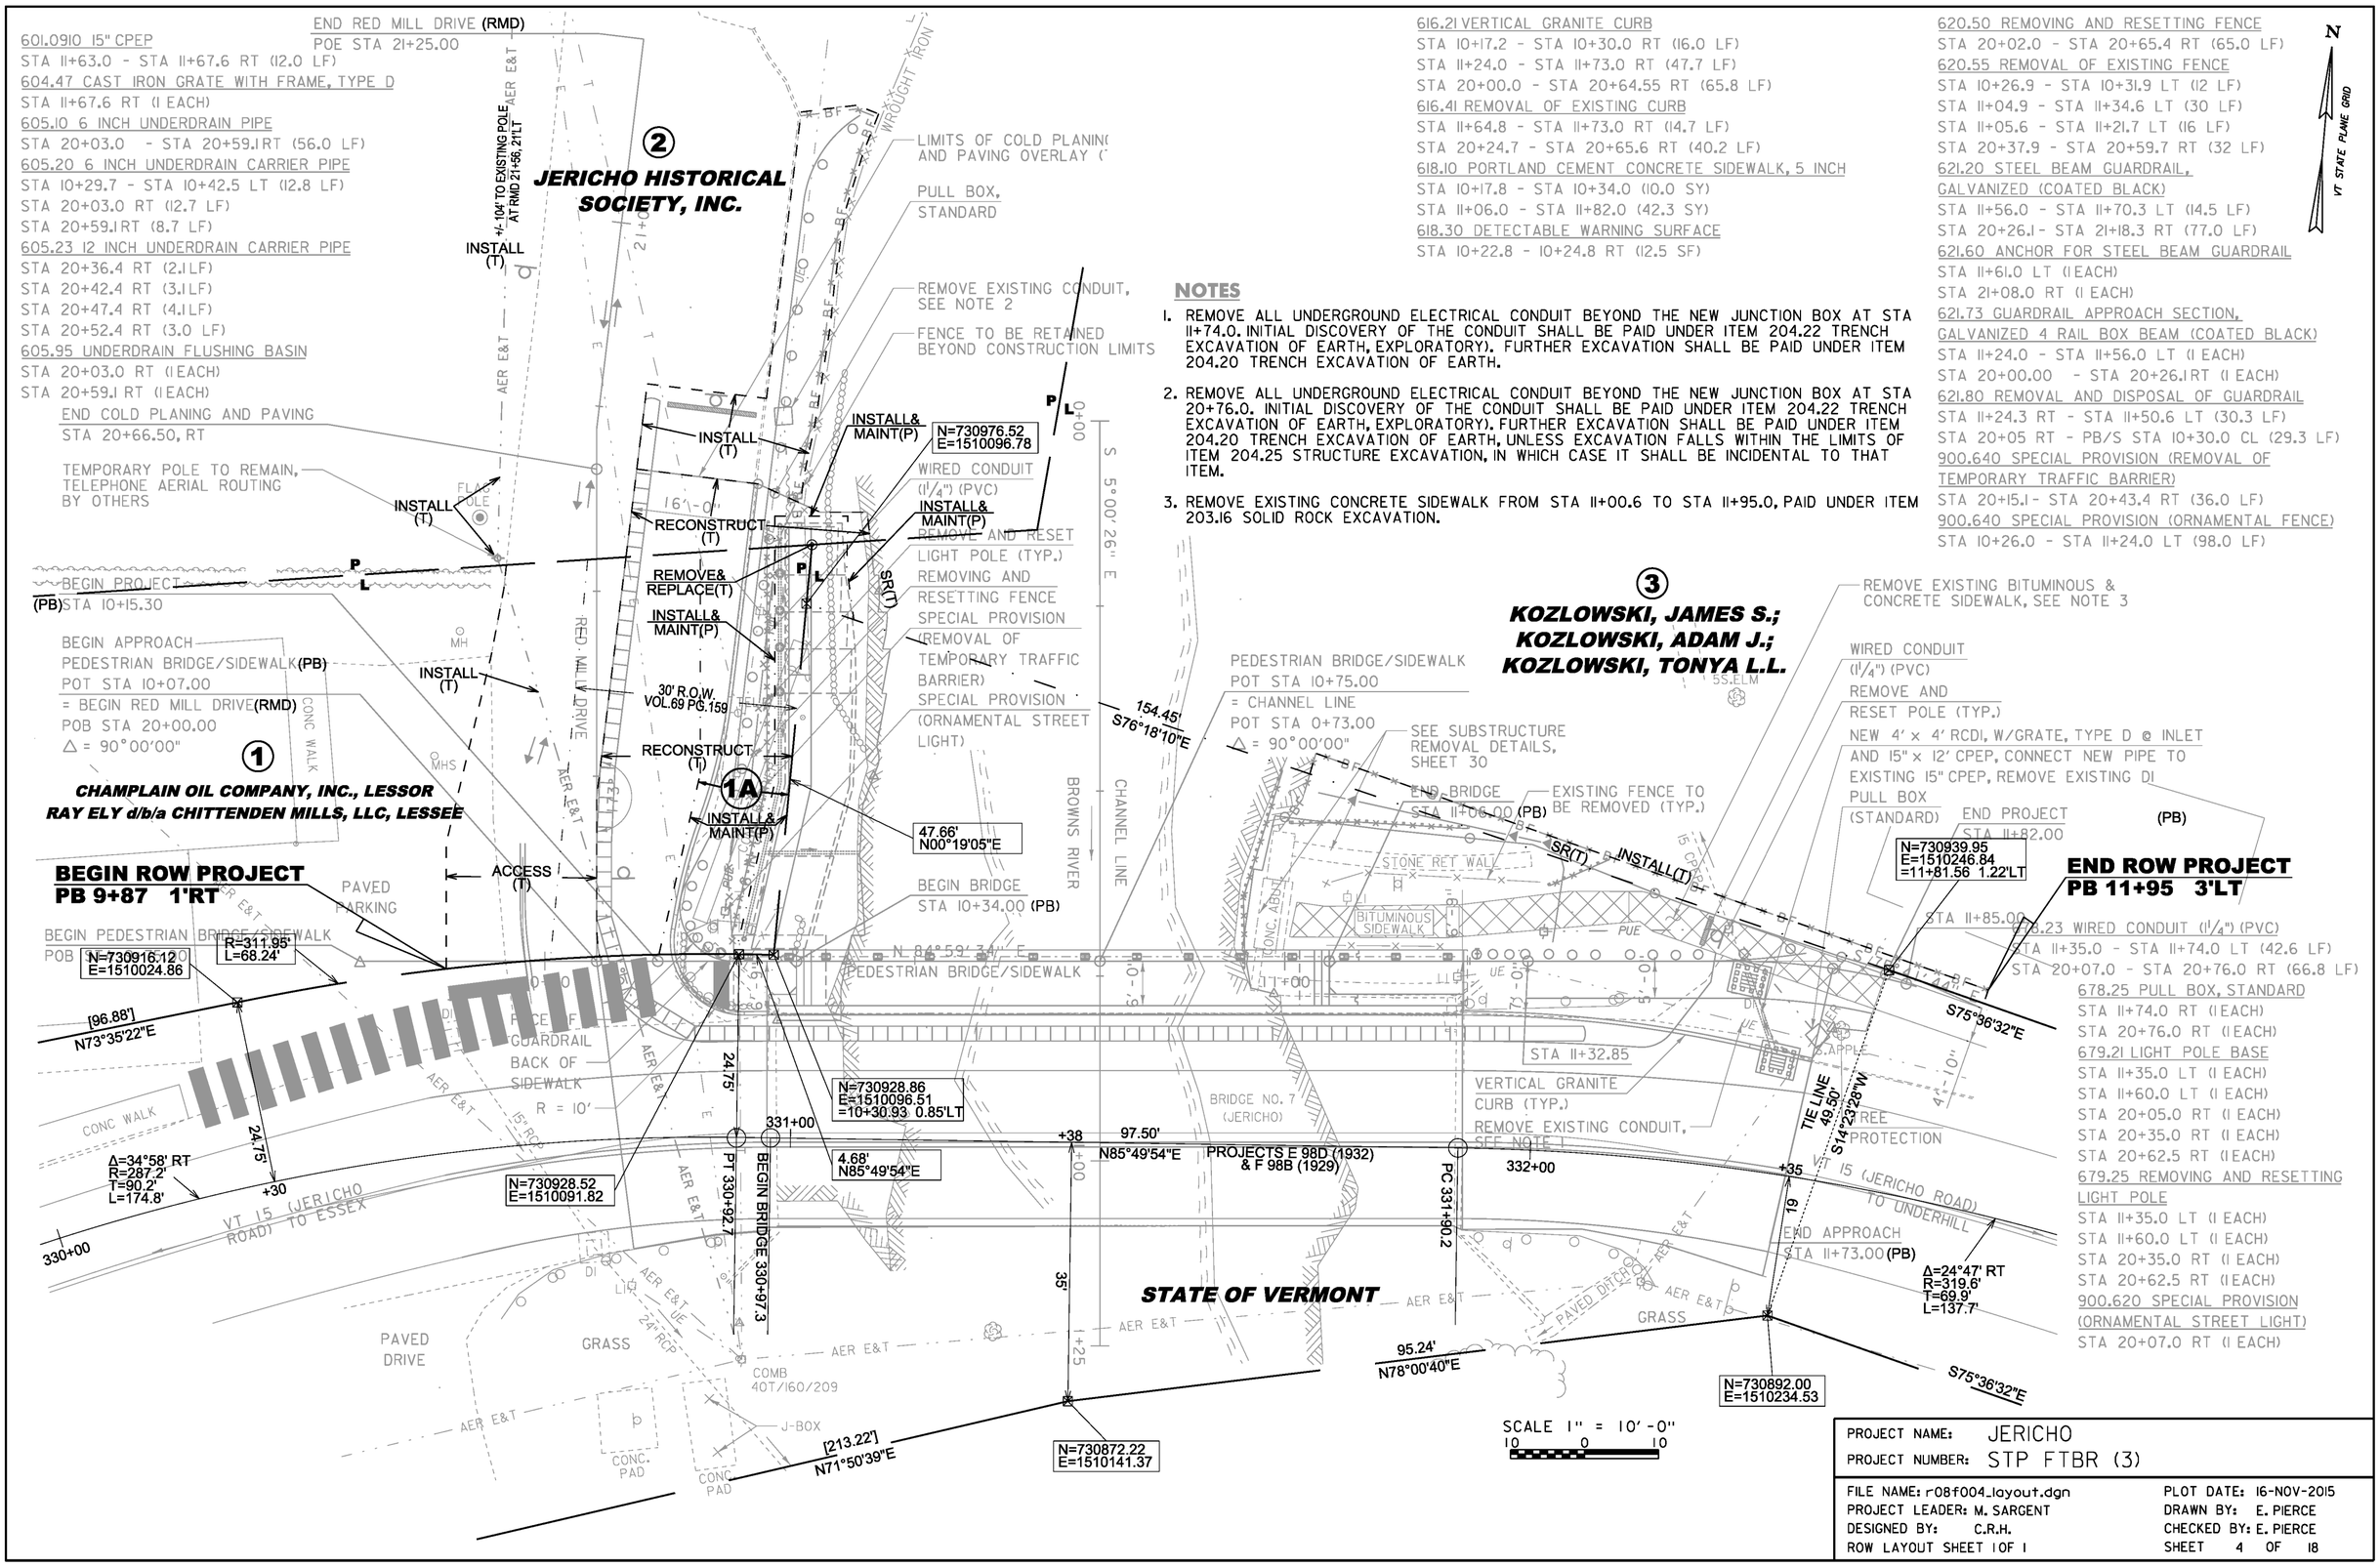

678.23 WIRED CONDUIT (1 1/4") (PVC)
STA 11+35.0 - STA 11+74.0 LT (42.6 LF)
STA 20+07.0 - STA 20+76.0 RT (66.8 LF)
678.25 PULL BOX, STANDARD
STA 11+74.0 RT (1 EACH)
STA 20+76.0 RT (1 EACH)
679.21 LIGHT POLE BASE
STA 11+35.0 LT (1 EACH)
STA 11+60.0 LT (1 EACH)
STA 20+05.0 RT (1 EACH)
STA 20+35.0 RT (1 EACH)
STA 20+62.5 RT (1 EACH)
679.25 REMOVING AND RESETTING LIGHT POLE
STA 11+35.0 LT (1 EACH)
STA 11+60.0 LT (1 EACH)
STA 20+35.0 RT (1 EACH)
STA 20+62.5 RT (1 EACH)
900.620 SPECIAL PROVISION (ORNAMENTAL STREET LIGHT)
STA 20+07.0 RT (1 EACH)

PROJECT NAME: JERICHO	
PROJECT NUMBER: STP FTBR (3)	
FILE NAME: r08f004_layout.dgn	PLOT DATE: 16-NOV-2015
PROJECT LEADER: M. SARGENT	DRAWN BY: E. PIERCE
DESIGNED BY: C.R.H.	CHECKED BY: E. PIERCE
ROW LAYOUT SHEET 1 OF 1	SHEET 4 OF 18