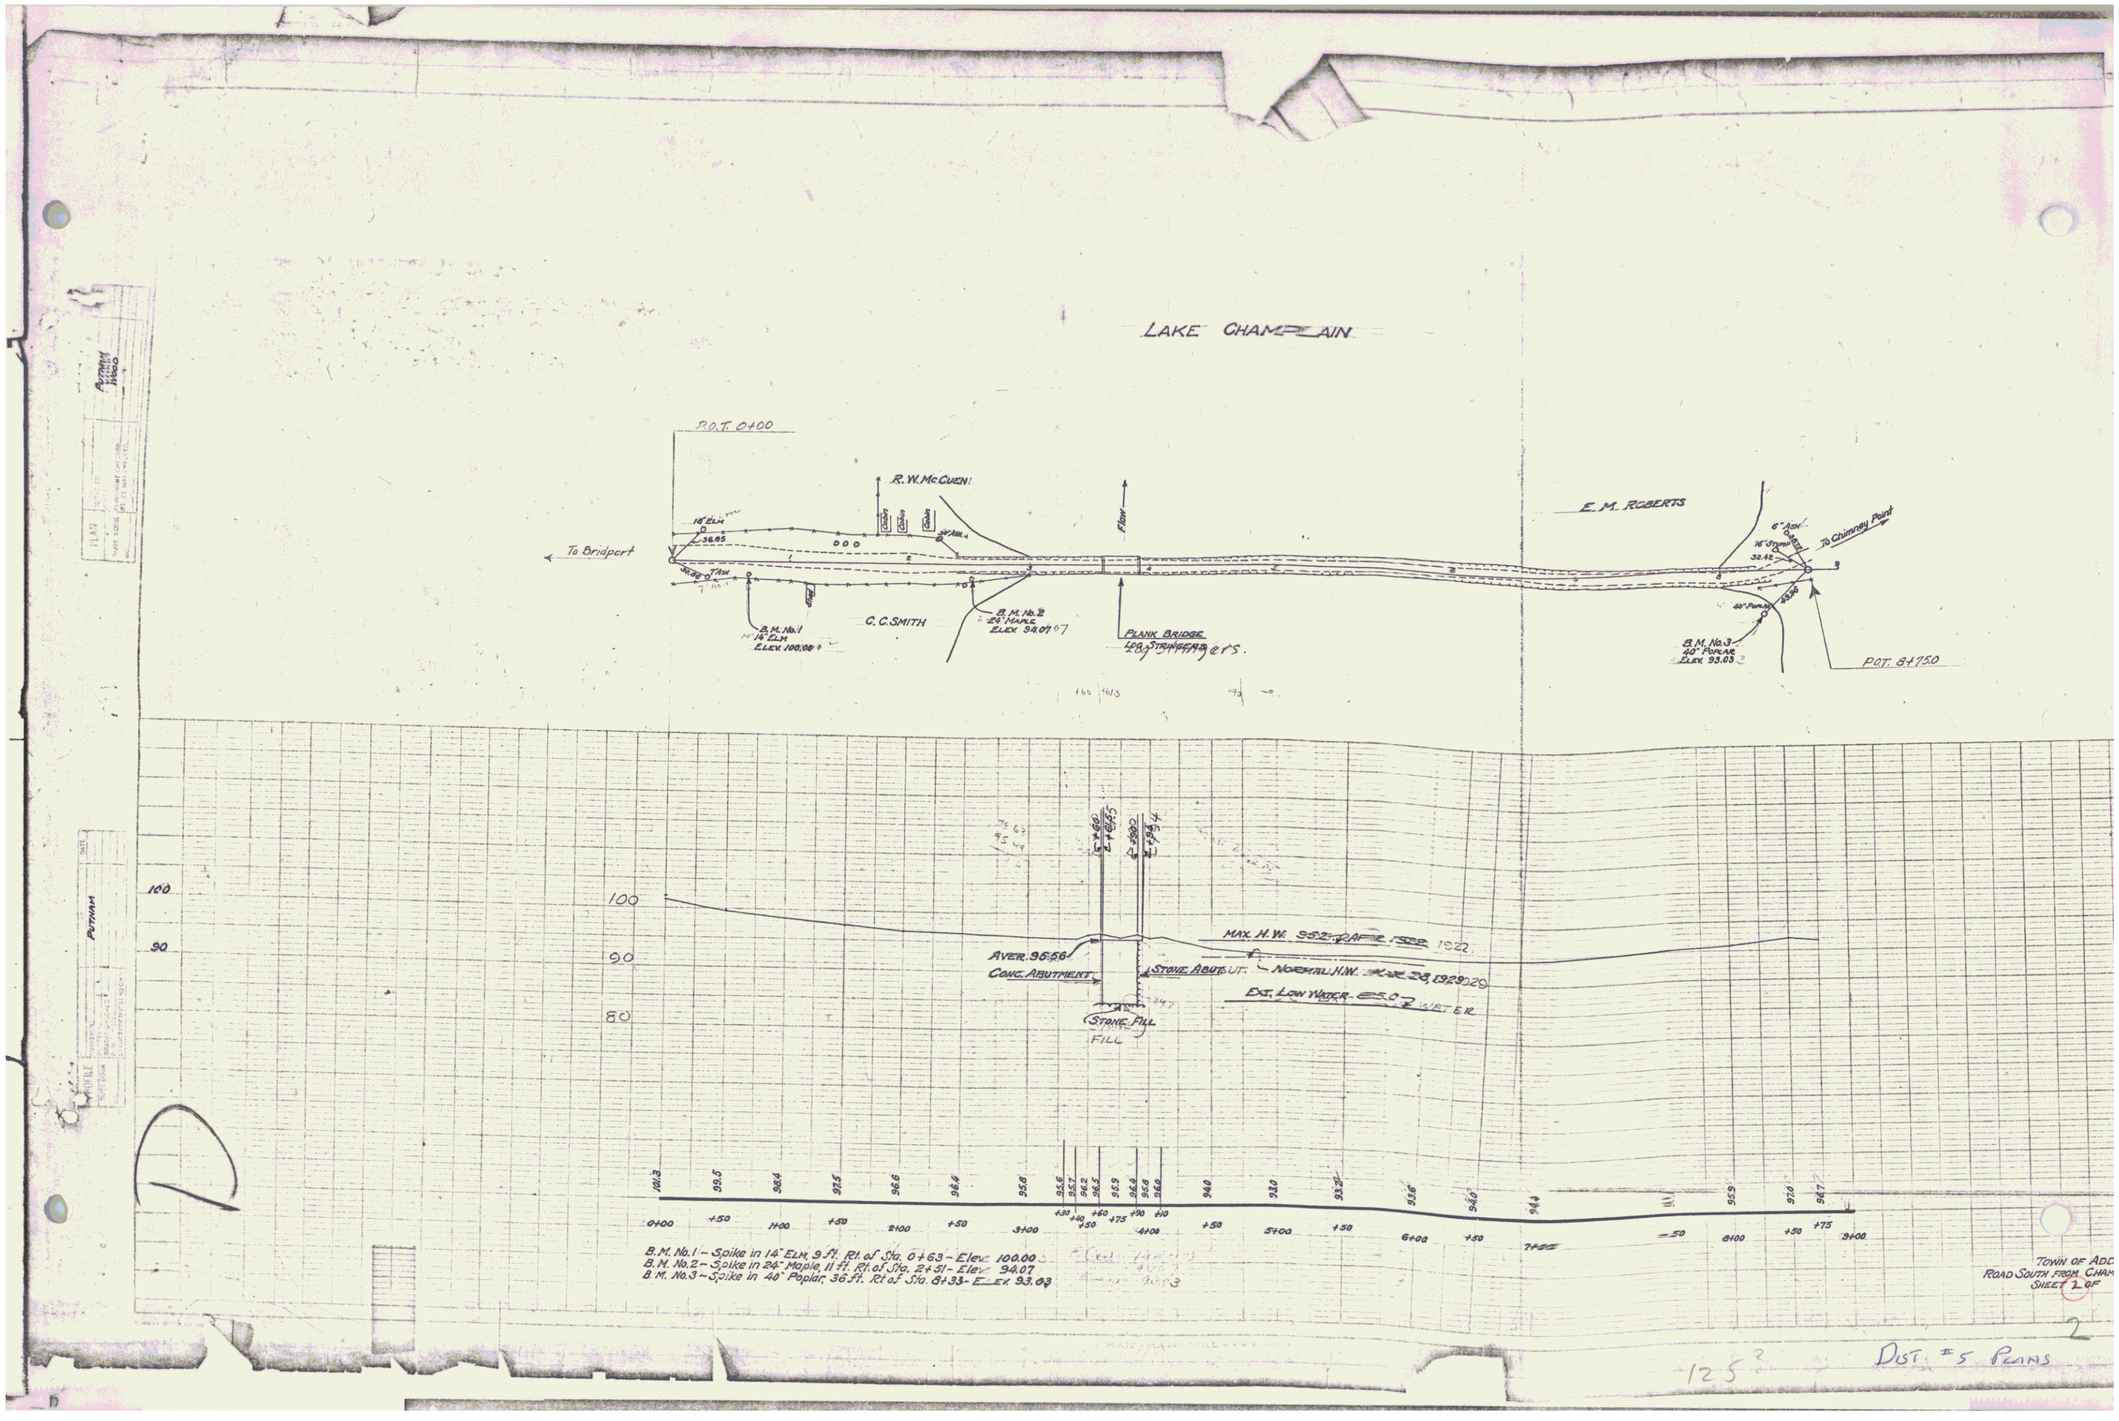
LAKE CHAMPLAIN
P.O.T. 0+00
R. W. McCUEN
E. M. ROBERTS
To Bridport
To Chimney Point
C. C. SMITH
B.M. No.1
14" ELM
ELEV. 100.00
B.M. No.2
24" MAPLE
ELEV. 94.07
PLANK BRIDGE
4 PR. STRINGERS
B.M. No.3
40" POPLAR
ELEV. 93.03
P.O.T. 8+750
MAX. H.W.
AVER. 96.56
CONC. ABUTMENT
STONE ABUTMENT
NORMAL H.W.
EST. LOW WATER
STONE FILL
FILL
B.M. No.1 - Spike in 14" Elm, 9 ft. Rt. of Sta. 0+63 - Elev. 100.00
B.M. No.2 - Spike in 24" Maple, 11 ft. Rt. of Sta. 2+51 - Elev. 94.07
B.M. No.3 - Spike in 40" Poplar, 36 ft. Rt. of Sta. 8+33 - Elev. 93.03
TOWN OF ADD
ROAD SOUTH FROM CHAM
SHEET 1 OF
2
DIST. #5 PLANS