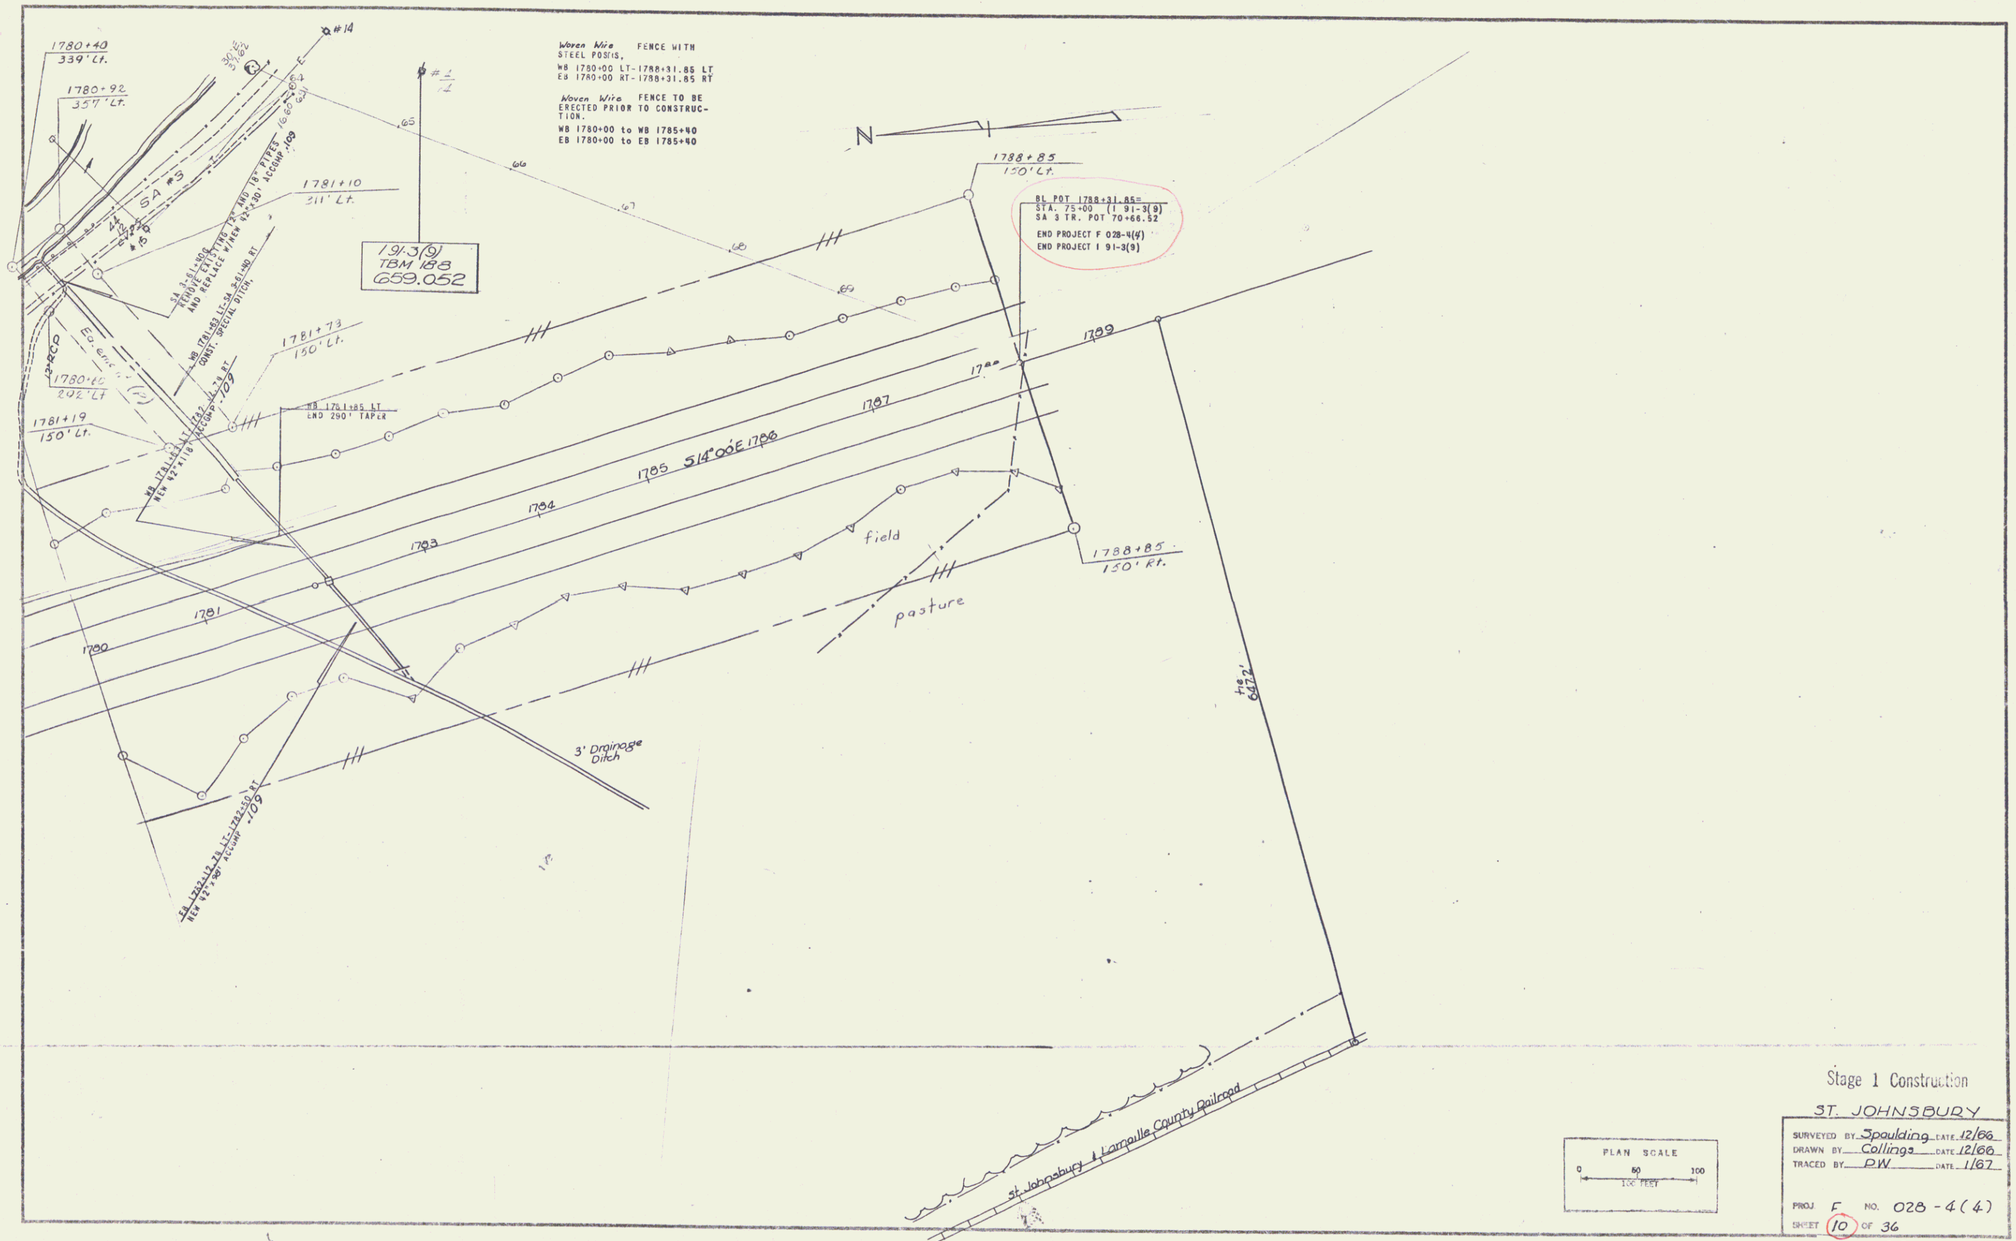

Stage 1 Construction

ST. JOHNSBURY

SURVEYED BY Spaulding DATE 12/66
DRAWN BY Collings DATE 12/66
TRACED BY PW DATE 1/67

PROJ. F NO. 028-4(4)
SHEET 10 OF 36

D-7

3