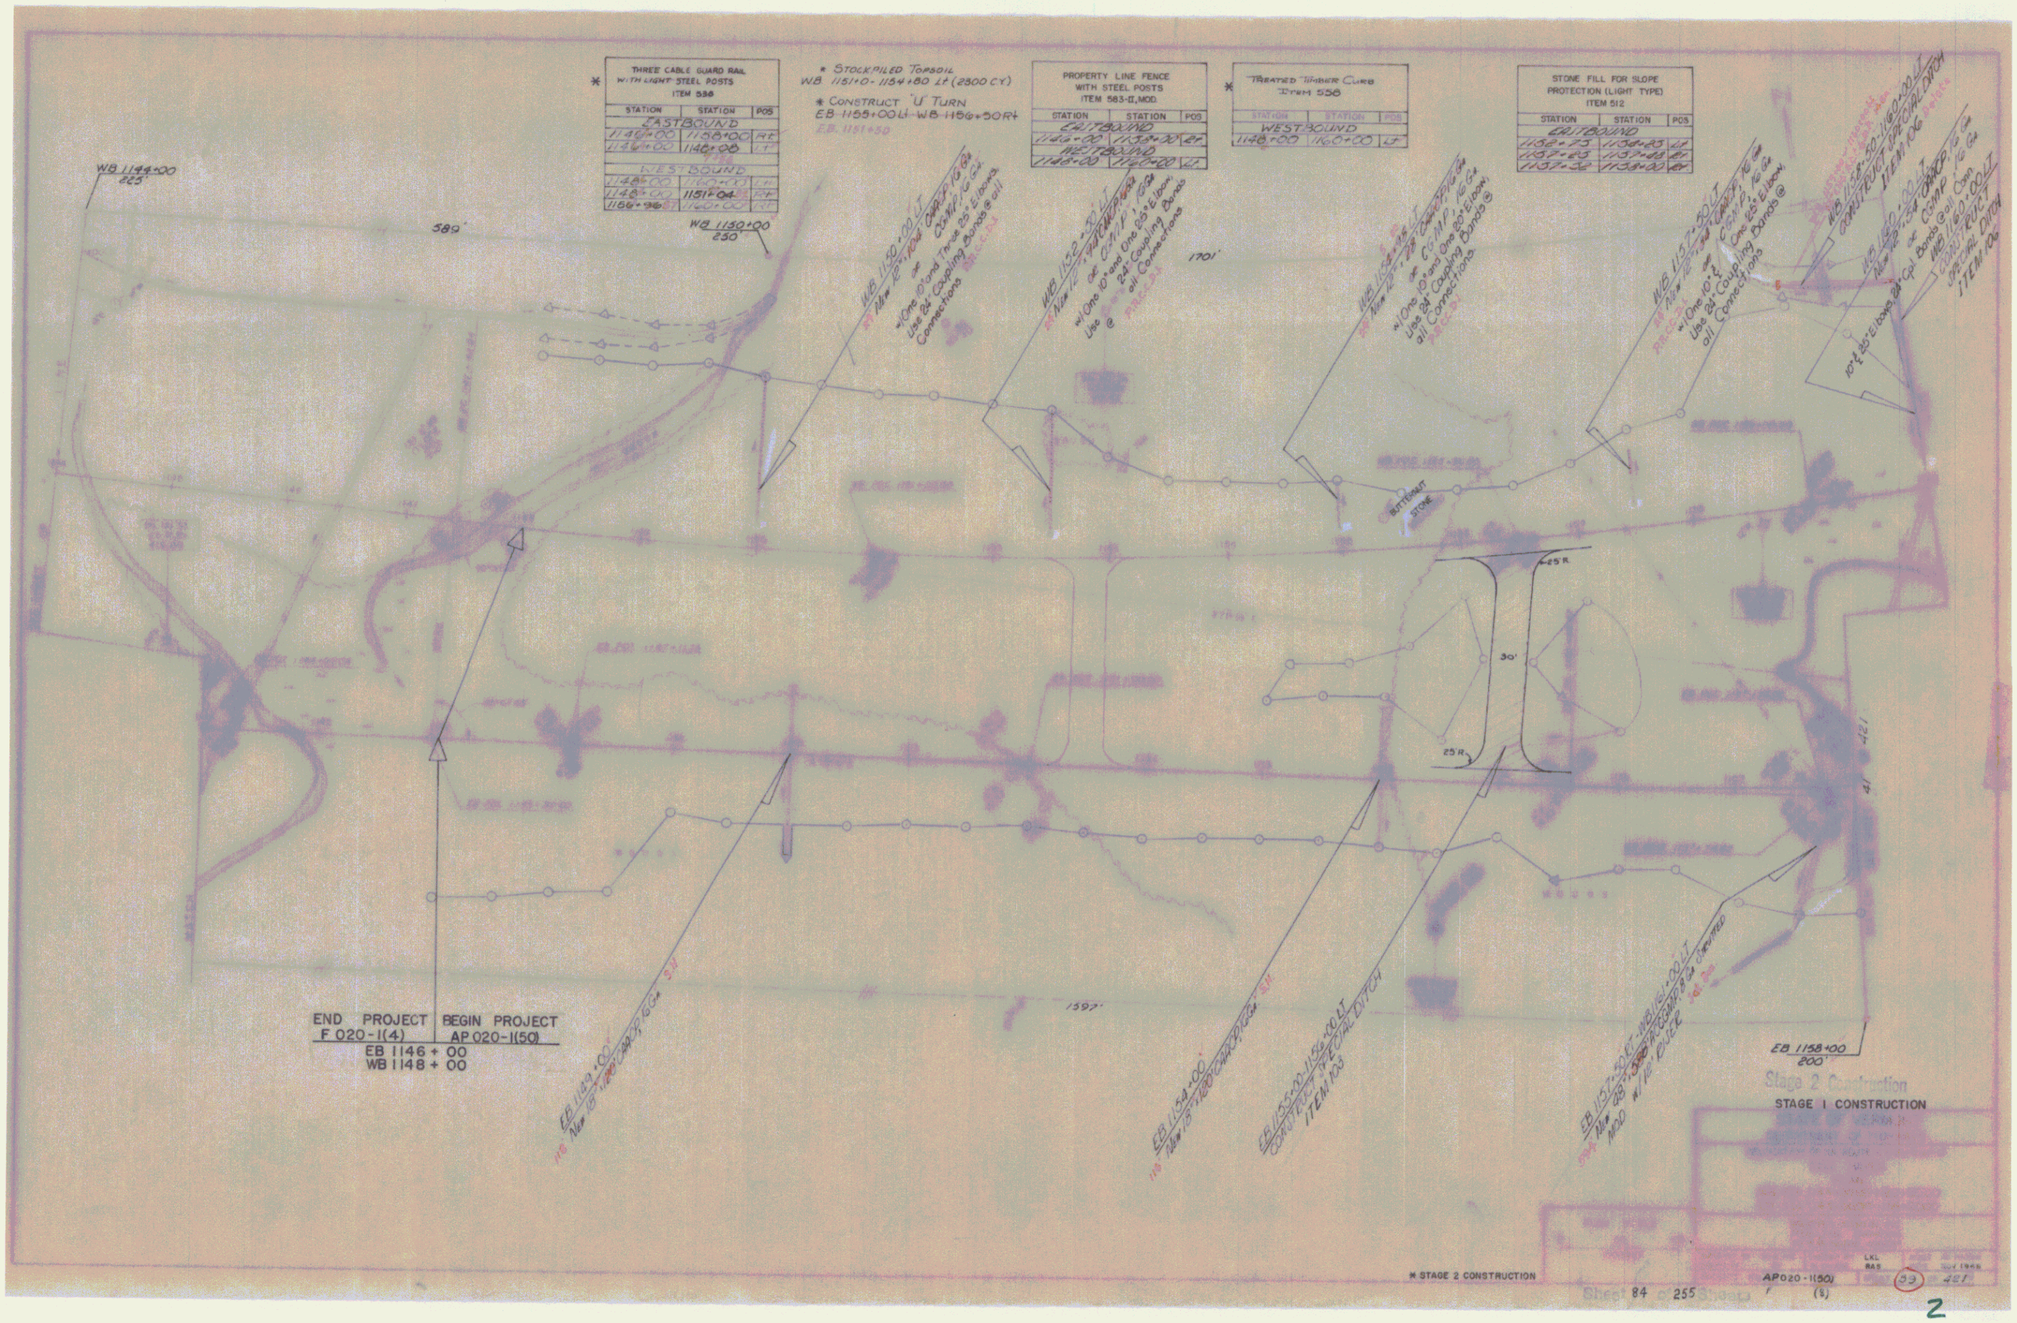
THREE CABLE GUARD RAIL WITH LIGHT STEEL POSTS ITEM 538
EASTBOUND
1146+00 1158+00 RT
1146+00 1148+06 LT
WESTBOUND
1148+00 1160+00 LT
1148+00 1151+04 RT
1156+96 1160+00 RT
* STOCKPILED TOPSOIL
WB 1151+0 - 1154+80 LT (2800 CY)
* CONSTRUCT "U" TURN
EB 1155+00 LT - WB 1156+50 RT
PROPERTY LINE FENCE WITH STEEL POSTS ITEM 583-II, MOD.
EASTBOUND
1146+00 1153+00 LT
WESTBOUND
1146+00 1149+00 LT
* TREATED TIMBER CURB ITEM 556
WESTBOUND
1148+00 1160+00 LT
STONE FILL FOR SLOPE PROTECTION (LIGHT TYPE) ITEM 512
EASTBOUND
1152+73 1154+83 LT
1157+63 1157+88 RT
1157+32 1159+00 RT
WB 1149+00
225'
589'
WB 1150+00
250
WB 1152+35.00 LT
24" RCCP, 16 Ga
w/ One 10° and Two 22½° Elbows
Use 24" Coupling Bands @ all Connections
PRICE
1701'
WB 1152+35.00 LT
24" RCCP, 16 Ga
w/ One 10° and One 22½° Elbow
Use 24" Coupling Bands @ all Connections
PRICE
WB 1152+35.00 LT
24" RCCP, 16 Ga
w/ One 10° and One 22½° Elbow
Use 24" Coupling Bands @ all Connections
PRICE
WB 1152+30-1152+00 LT
CONSTRUCT SPECIAL DITCH
ITEM 106
WB 1152+30.00 LT
24" RCCP, 16 Ga
w/ One 10° and One 22½° Elbow
Use 24" Coupling Bands @ all Connections
WB 1152+00-1150+00 LT
CONSTRUCT SPECIAL DITCH
ITEM 106
10° & 22½° Elbows
SETTLEMENT STONE
25'R
30'
421'
1597'
END PROJECT F 020-1(4) EB 1146 + 00 WB 1148 + 00
BEGIN PROJECT AP 020-1(50)
EB 1148+00 24" RCCP, 16 Ga w/ One 10° and Two 22½° Elbows Use 24" Coupling Bands @ all Connections
EB 1154+00 24" RCCP, 16 Ga w/ One 10° and Two 22½° Elbows Use 24" Coupling Bands @ all Connections
EB 1155+00-1155+40 LT CONSTRUCT SPECIAL DITCH ITEM 106
EB 1157+50-WB 1156+50 LT 24" RCCP, 16 Ga w/ One 10° and Two 22½° Elbows Use 24" Coupling Bands @ all Connections
EB 1158+00
200'
Stage 2 Construction
STAGE I CONSTRUCTION
* STAGE 2 CONSTRUCTION
AP020-1(50)
Sheet 84 of 255 Sheets
2