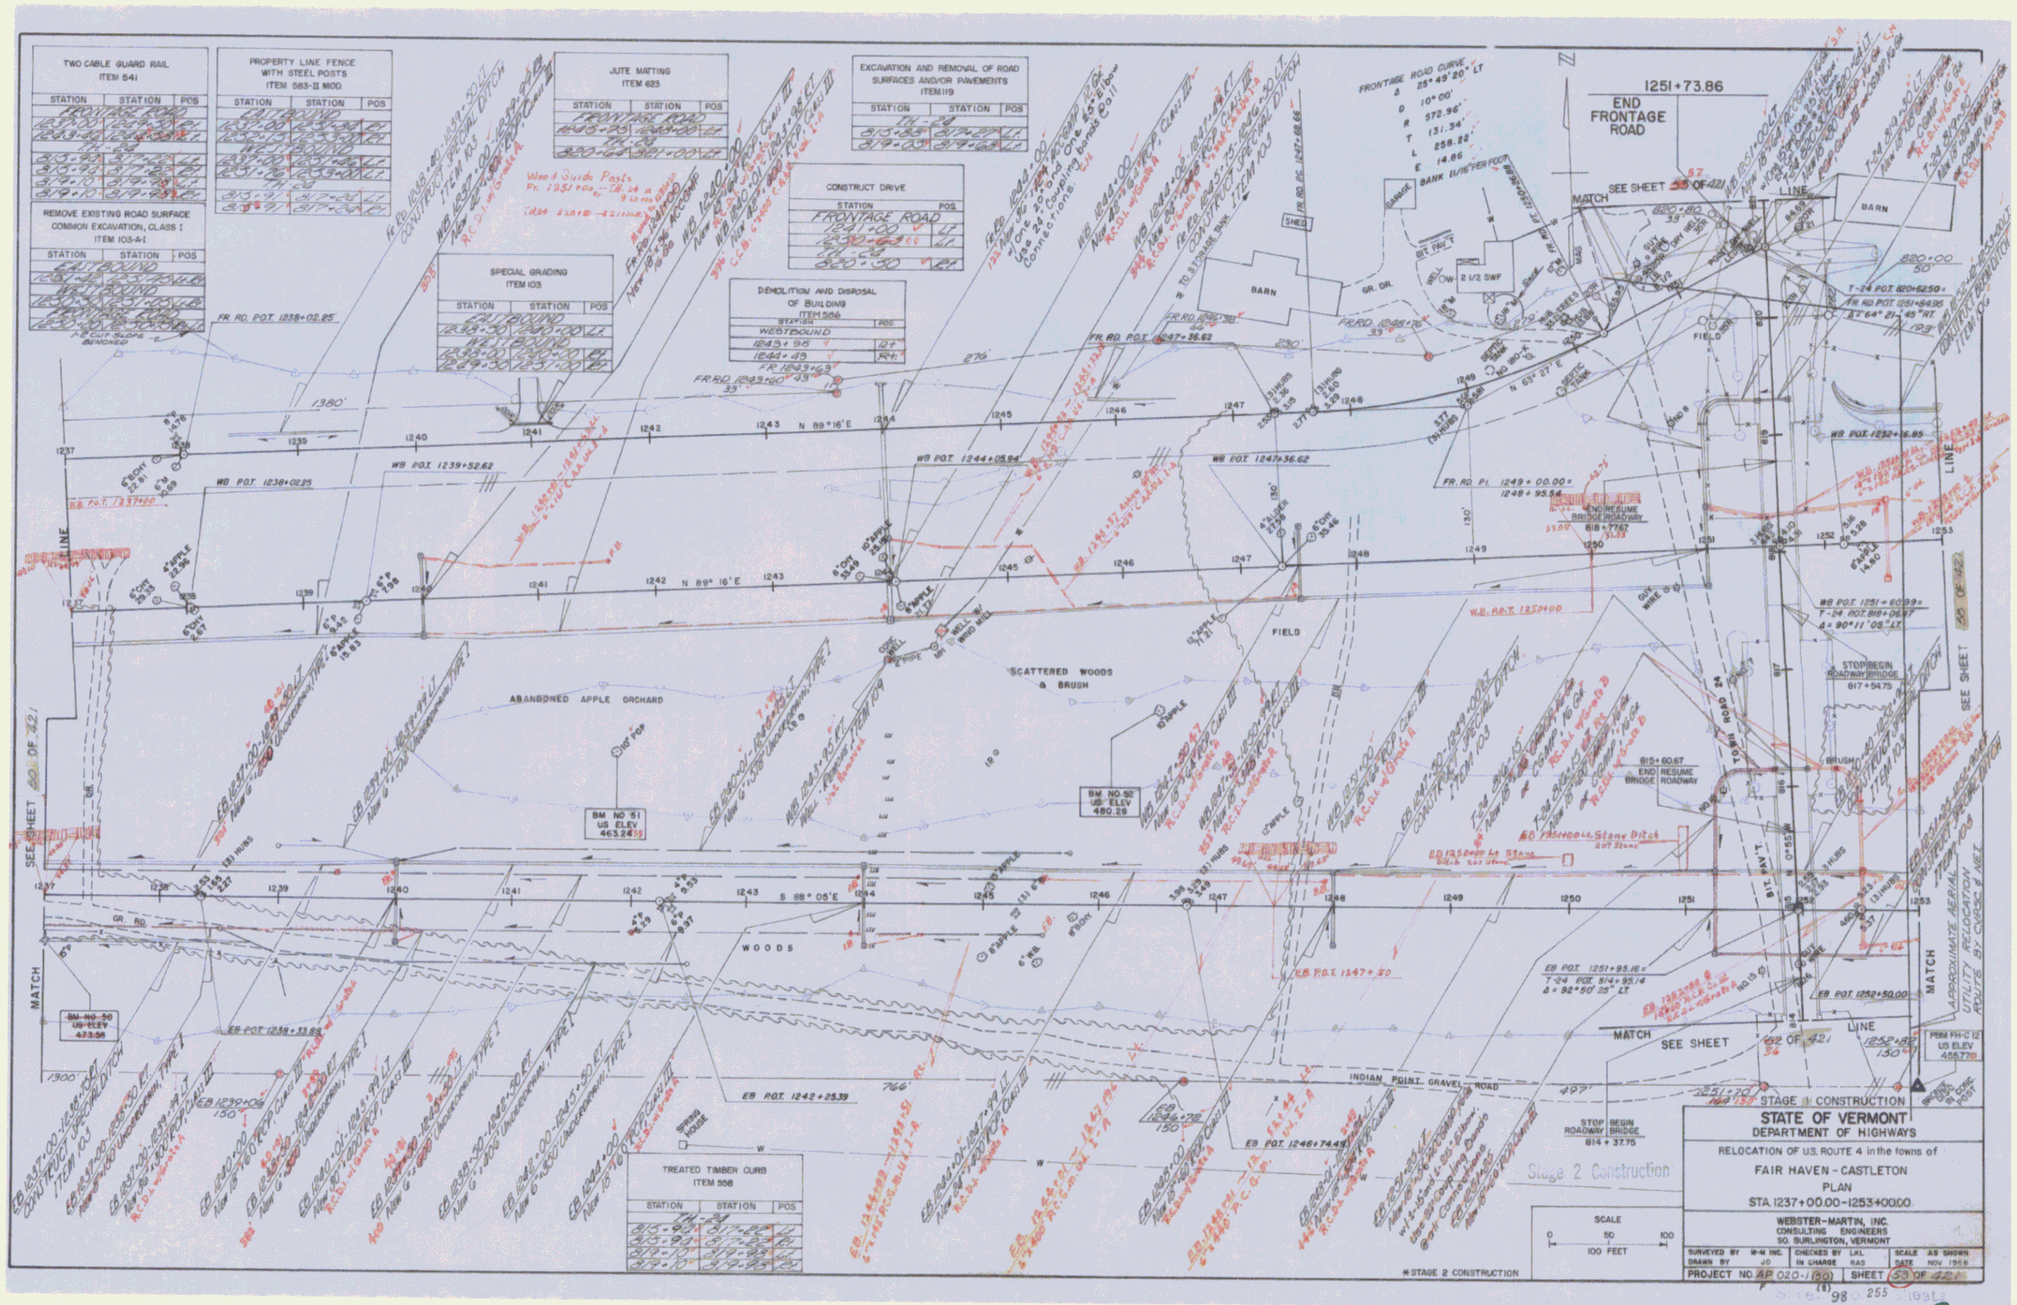
STATE OF VERMONT
DEPARTMENT OF HIGHWAYS
RELOCATION OF U.S. ROUTE 4 in the towns of
FAIR HAVEN - CASTLETON
PLAN
STA. 1237+00.00-1253+00.00
WEBSTER-MARTIN, INC.
CONSULTING ENGINEERS
SO. BURLINGTON, VERMONT
SCALE AS SHOWN
DATE NOV 1968
PROJECT NO. AP 020-1(30)
SHEET 53 OF 421
STAGE 1 CONSTRUCTION
Stage 2 Construction
* STAGE 2 CONSTRUCTION
SCALE
0 50 100
100 FEET
1251+73.86
END FRONTAGE ROAD
SEE SHEET 53 OF 421
MATCH LINE
BARN
FIELD
SCATTERED WOODS & BRUSH
ABANDONED APPLE ORCHARD
WOODS
INDIAN POINT GRAVEL ROAD
TREATED TIMBER CURB ITEM 558
TWO CABLE GUARD RAIL ITEM 541
PROPERTY LINE FENCE WITH STEEL POSTS ITEM 583-II MOD
JUTE MATTING ITEM 623
EXCAVATION AND REMOVAL OF ROAD SURFACES AND/OR PAVEMENTS ITEM 119
CONSTRUCT DRIVE
REMOVE EXISTING ROAD SURFACE COMMON EXCAVATION, CLASS I ITEM 103-4-1
SPECIAL GRADING ITEM 103
DEMOLITION AND DISPOSAL OF BUILDING ITEM 566
FRONTAGE ROAD CURVE
25° 45' 20" LT
D 10° 00'
R 572.96'
T 131.34'
L 258.22'
E 14.86
BANK IN/OUTER FOOT
BM NO. 51 US ELEV. 463.24
BM NO. 52 US ELEV. 480.29
BM NO. 50 US ELEV. 473.58
PBM FH-C 12 US ELEV. 455.770
STOP/BEGIN ROADWAY/BRIDGE 817+54.75
END/RESUME BRIDGE ROADWAY 815+60.67
STOP BEGIN ROADWAY BRIDGE 814+37.75
N 89° 16' E
S 88° 05' E

9