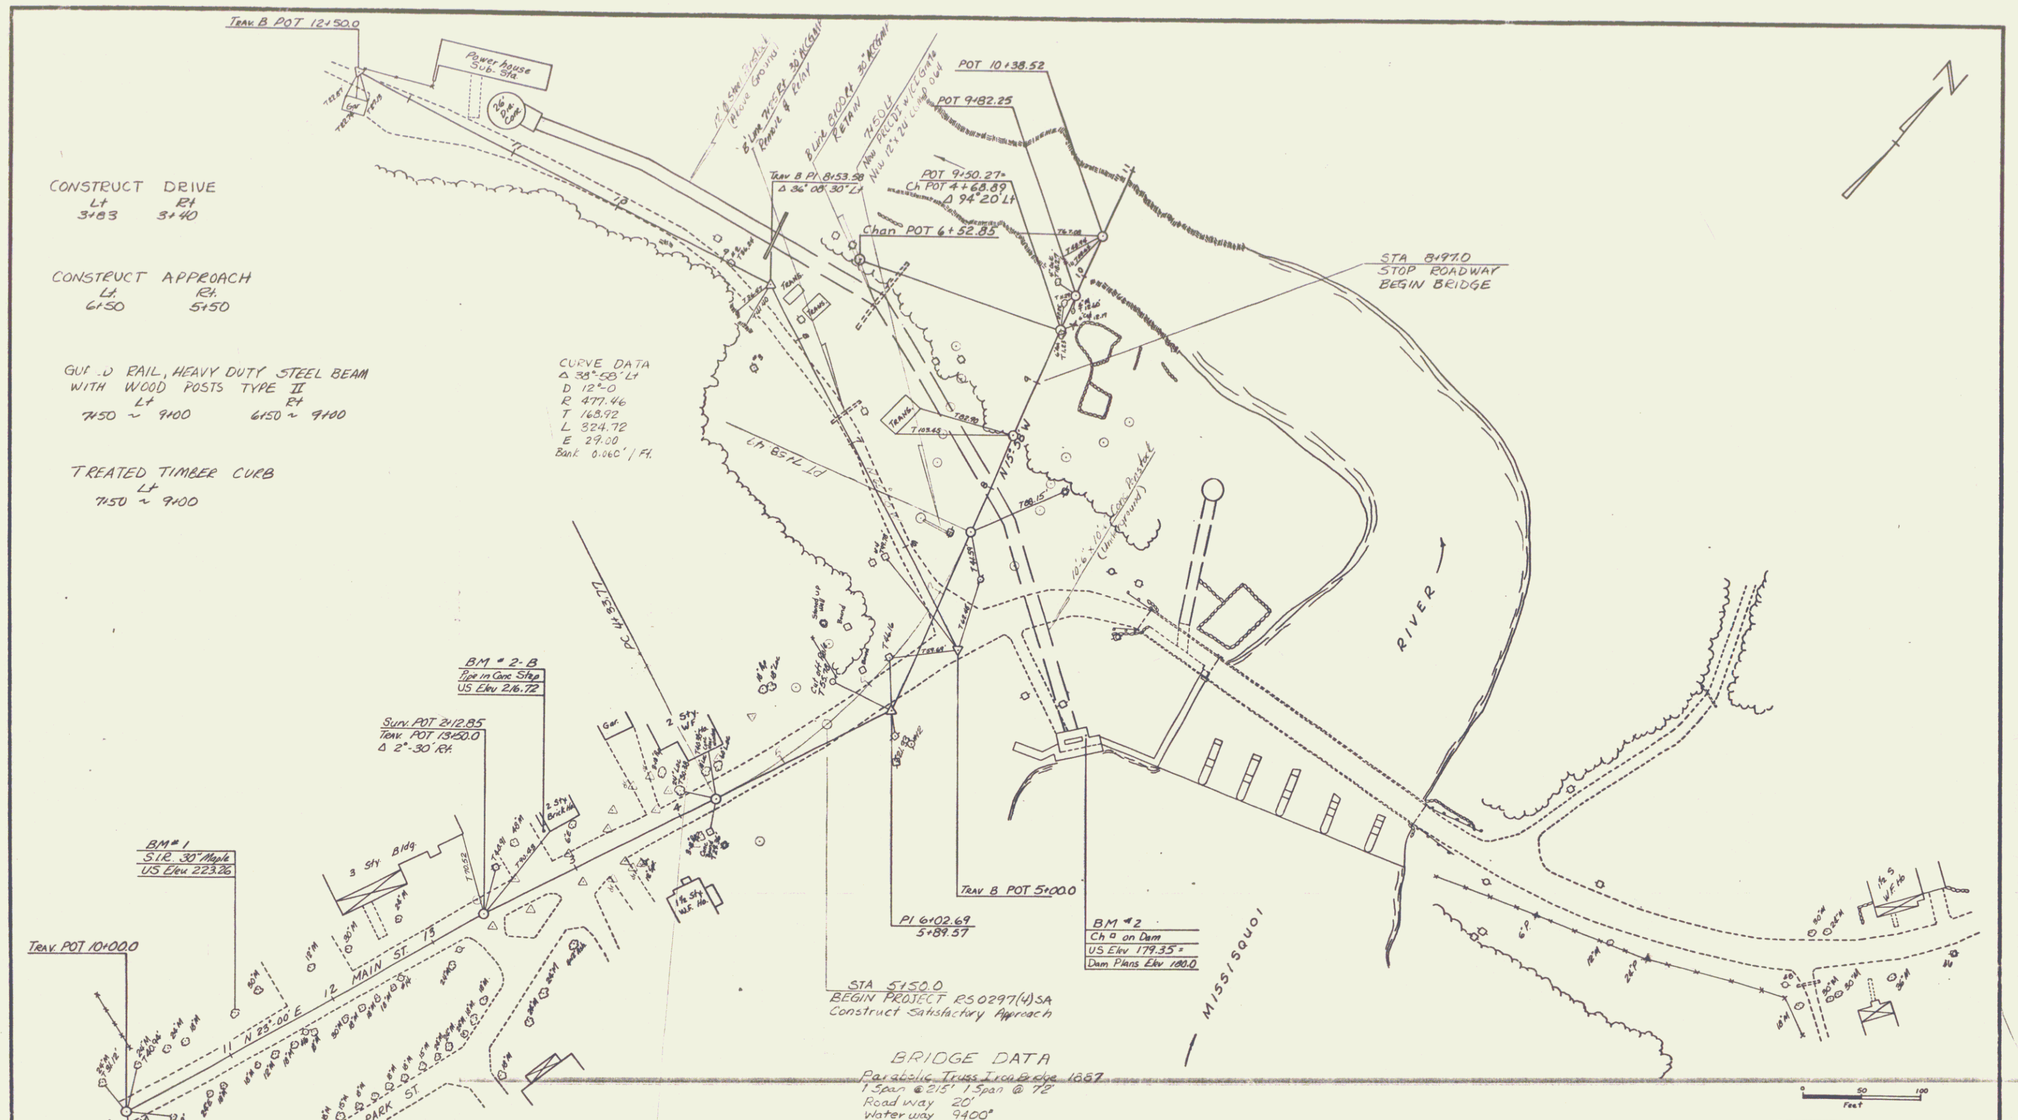

NOTE: Drives are to be constructed with a minimum width of 12 feet and a flare radius of at least 20 feet or as directed by the Resident Engineer.

All existing pavement within 2 feet of the subgrade shall be thoroughly scarified and broken up, payment to be included under the bid price of Common Excavation, Item 203.15.

SURVEYED BY Fall & Fantoni DATE 9/10/74
DRAWN BY HAY DATE 11/74
TRACED BY Perkins DATE 11/74

HIGHGATE

PROJ. RS NO. 0297 (4) SA

SHEET 2 OF

D-7