Br 1, VT8
13R242

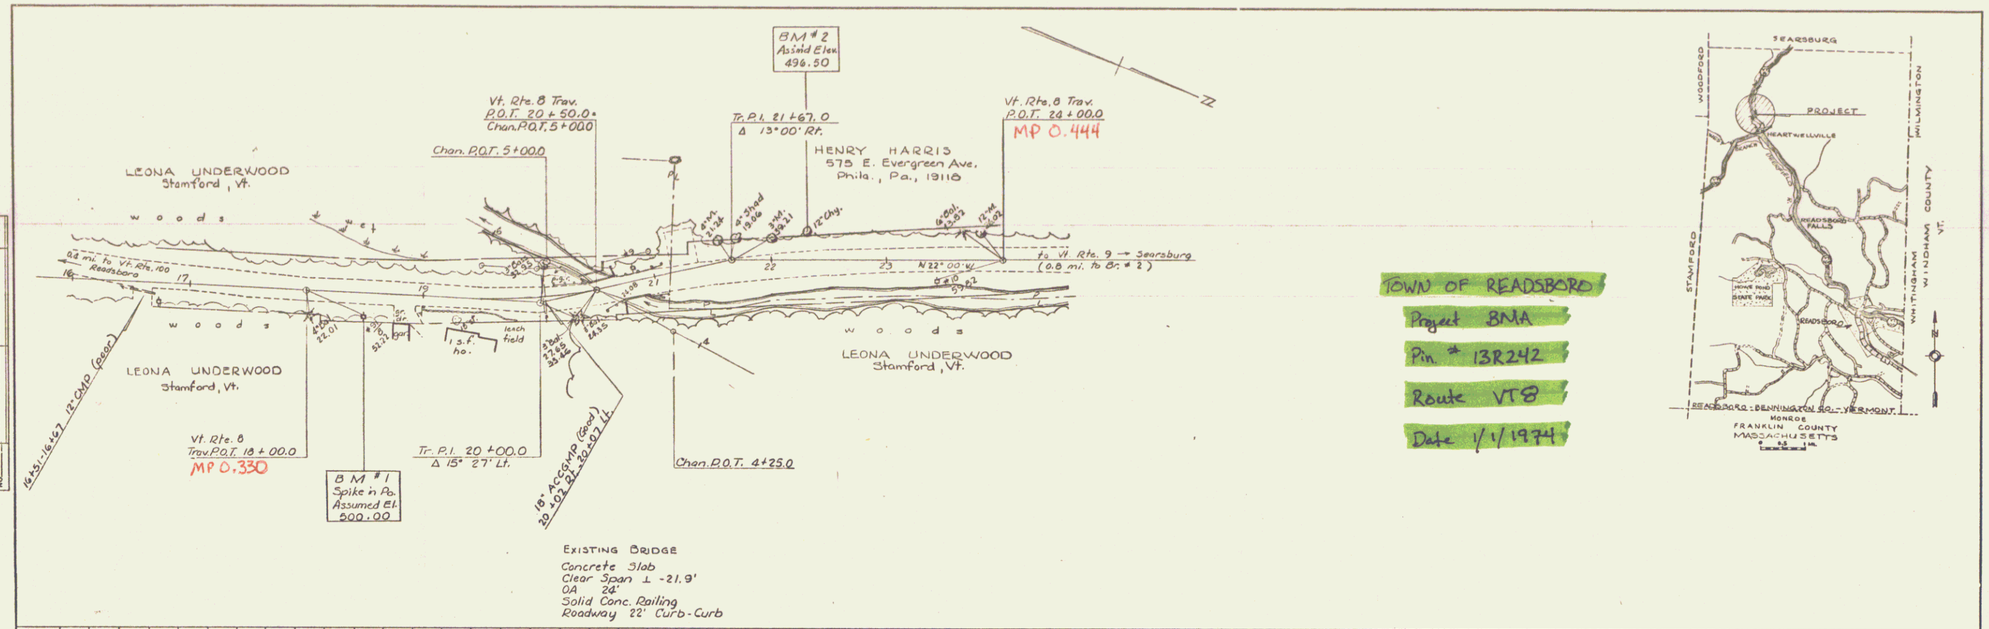

EXISTING BRIDGE
Concrete Slab
Clear Span ⊥ -21.9'
OA 24'
Solid Conc. Railing
Roadway 22' Curb-Curb

TOWN OF READSBORO
Project BMA
Pin # 13R242
Route VT8
Date 1/1/1974

PLAN
SURVEYED
PLOTTED
ALIGNMENT CHECKED
RT. OF WAY CHECKED
NOTE BOOK
NO.
BY
DATE

PROFILE
SURVEYED
PLOTTED
GRADES CHECKED
B. M. NOTED
STRUCTURE NOTATIONS CHKD.
NOTE BOOK
NO.
BY
DATE

READSBORO
BMA BR #1
Surv. Partial 9/74
Plot 9/74
Sheet 1 of 1

K+E PLATE 1, PLAN-PROFILE
KEUFFEL & ESSER CO.

1