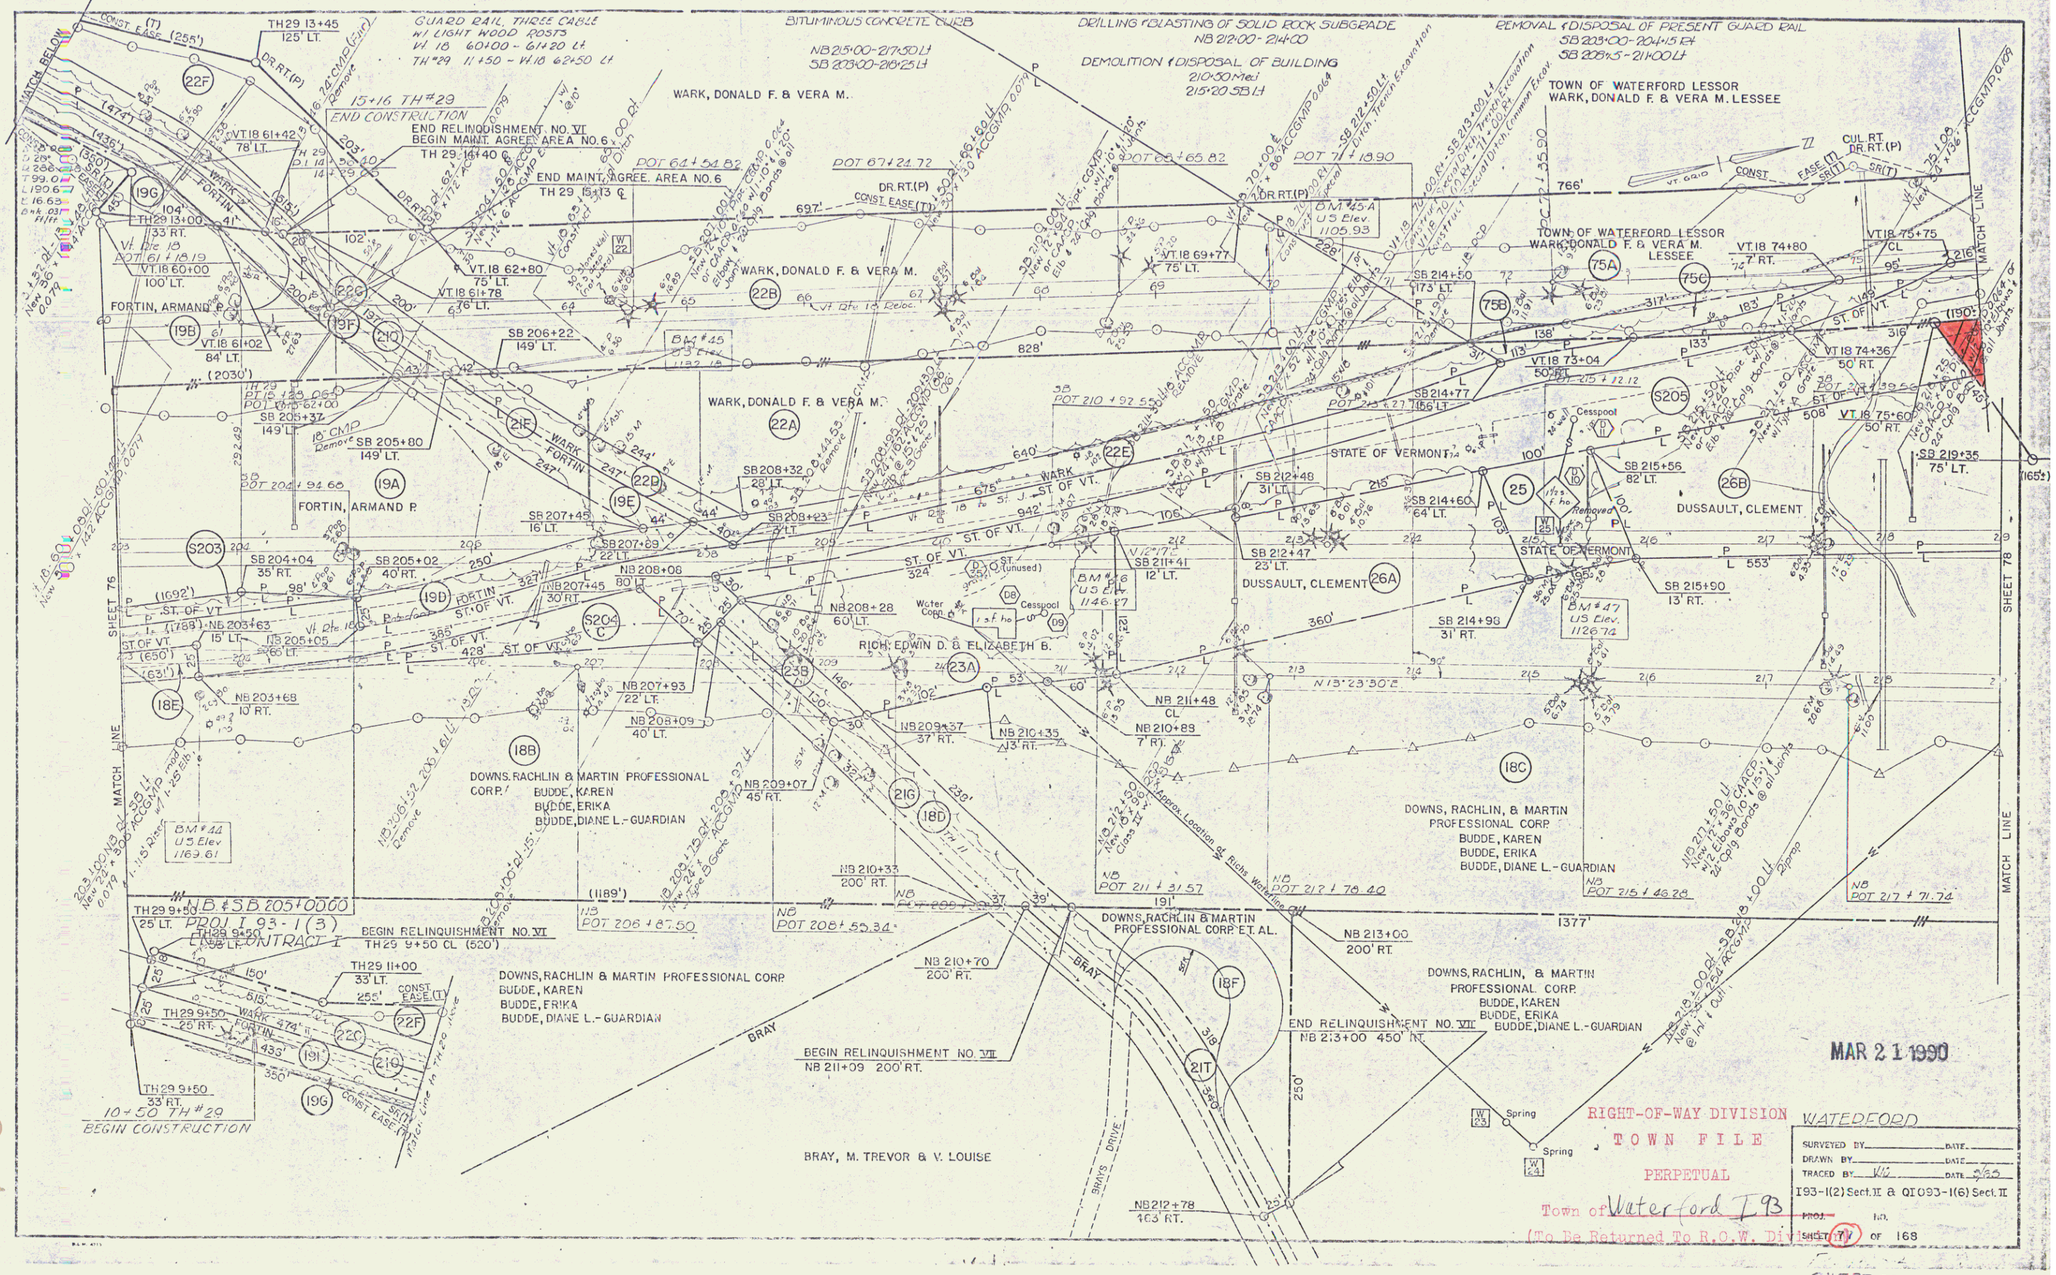
GUARD RAIL, THREE CABLE W/ LIGHT WOOD POSTS
VT 18 60+00 - 61+20 Lt
TH #29 11+50 - VT 18 62+50 Lt
BITUMINOUS CONCRETE CURB
NB 215+00-217+50 Lt
SB 203+00-216+25 Lt
DRILLING & BLASTING OF SOLID ROCK SUBGRADE
NB 212+00 - 214+00
DEMOLITION & DISPOSAL OF BUILDING
210+50 Med
215+20 SB Lt
REMOVAL & DISPOSAL OF PRESENT GUARD RAIL
SB 203+00-204+15 Rt
SB 206+15-214+00 Lt
TOWN OF WATERFORD LESSOR
WARK, DONALD F. & VERA M. LESSEE
15+16 TH #29
END CONSTRUCTION
END RELINQUISHMENT NO. VI
BEGIN MAINT. AGREE. AREA NO. 6
TH 29 16+40 ℄
END MAINT. AGREE. AREA NO. 6
TH 29 15+13 ℄
WARK, DONALD F. & VERA M.
FORTIN, ARMAND P.
STATE OF VERMONT
DUSSAULT, CLEMENT
RICH, EDWIN D. & ELIZABETH B.
DOWNS, RACHLIN & MARTIN PROFESSIONAL CORP.
BUDDE, KAREN
BUDDE, ERIKA
BUDDE, DIANE L. - GUARDIAN
BEGIN RELINQUISHMENT NO. VI
TH 29 9+50 CL (520')
BEGIN RELINQUISHMENT NO. VII
NB 211+09 200' RT.
END RELINQUISHMENT NO. VII
NB 213+00 450' RT.
BRAY, M. TREVOR & V. LOUISE
PROJ. I 93-1(3)
CONTRACT I
NB & SB 205+00.00
10+50 TH #29
BEGIN CONSTRUCTION
SHEET 76
SHEET 78
MATCH LINE
MAR 21 1990
RIGHT-OF-WAY DIVISION
TOWN FILE
PERPETUAL
Town of Waterford I 93
(To Be Returned To R.O.W. Division)
WATERFORD
SURVEYED BY
DRAWN BY
TRACED BY
DATE
I93-1(2) Sect. II & QI093-1(6) Sect. II
PROJ.
NO.
SHEET 77 OF 168

SHEET 77