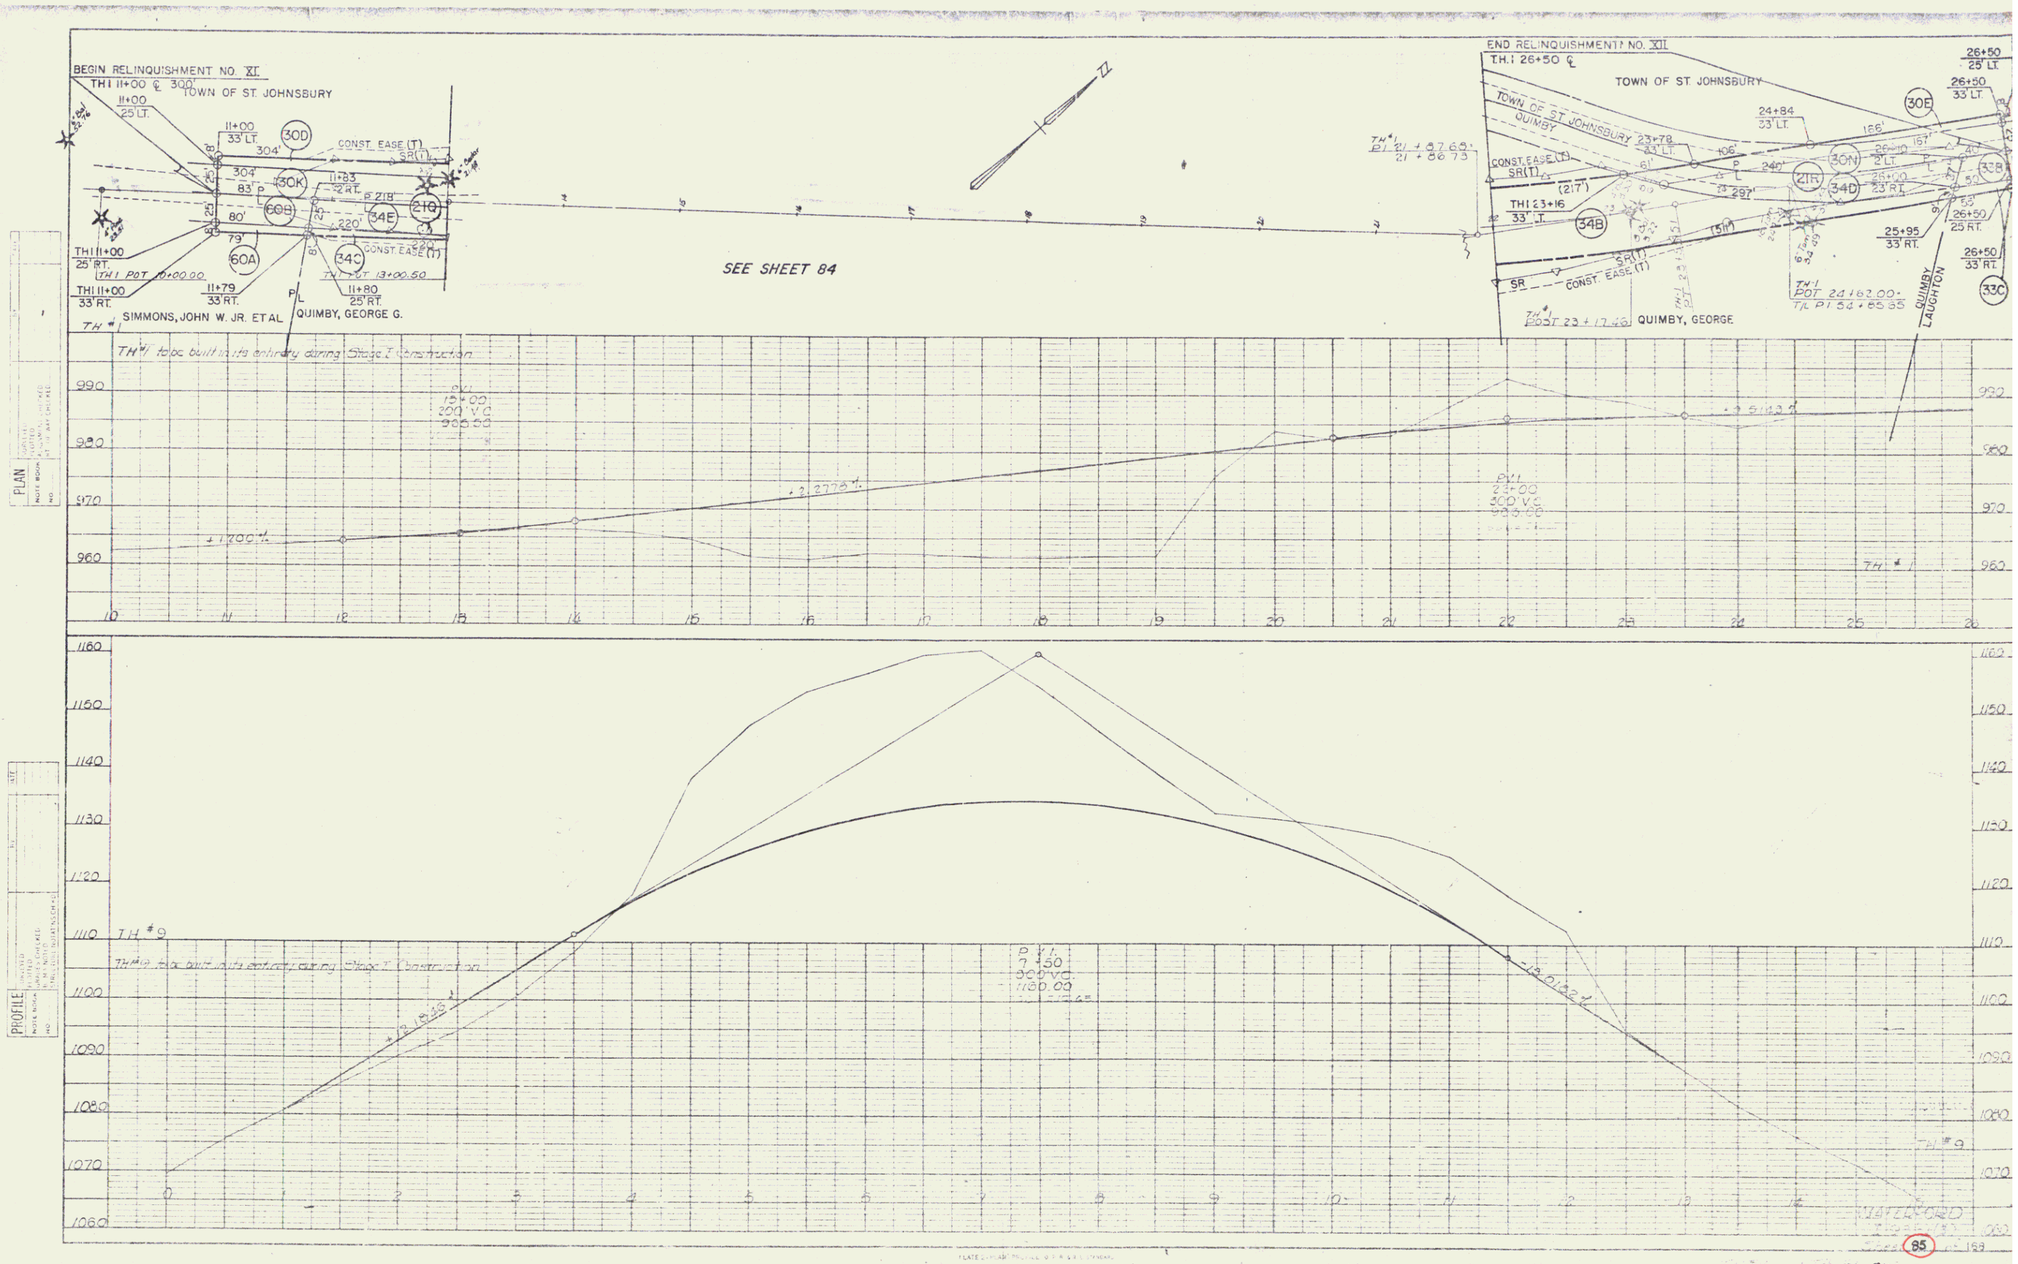
BEGIN RELINQUISHMENT NO. XI
TH 1 11+00 ℄ 300' TOWN OF ST. JOHNSBURY
SIMMONS, JOHN W. JR. ET AL
QUIMBY, GEORGE G.
SEE SHEET 84
END RELINQUISHMENT NO. XII
TH. 1 26+50 ℄
TOWN OF ST. JOHNSBURY
QUIMBY, GEORGE
QUIMBY
LAUGHTON
TH #1 to be built in its entirety during Stage I Construction
PVI 15+00 300' V.C. 998.00
PVI 23+00 300' V.C. 998.00
PVI 7+50 300' V.C. 1160.00
TH #9 to be built in its entirety during Stage I Construction
PLAN
PROFILE
SHEET 85
78