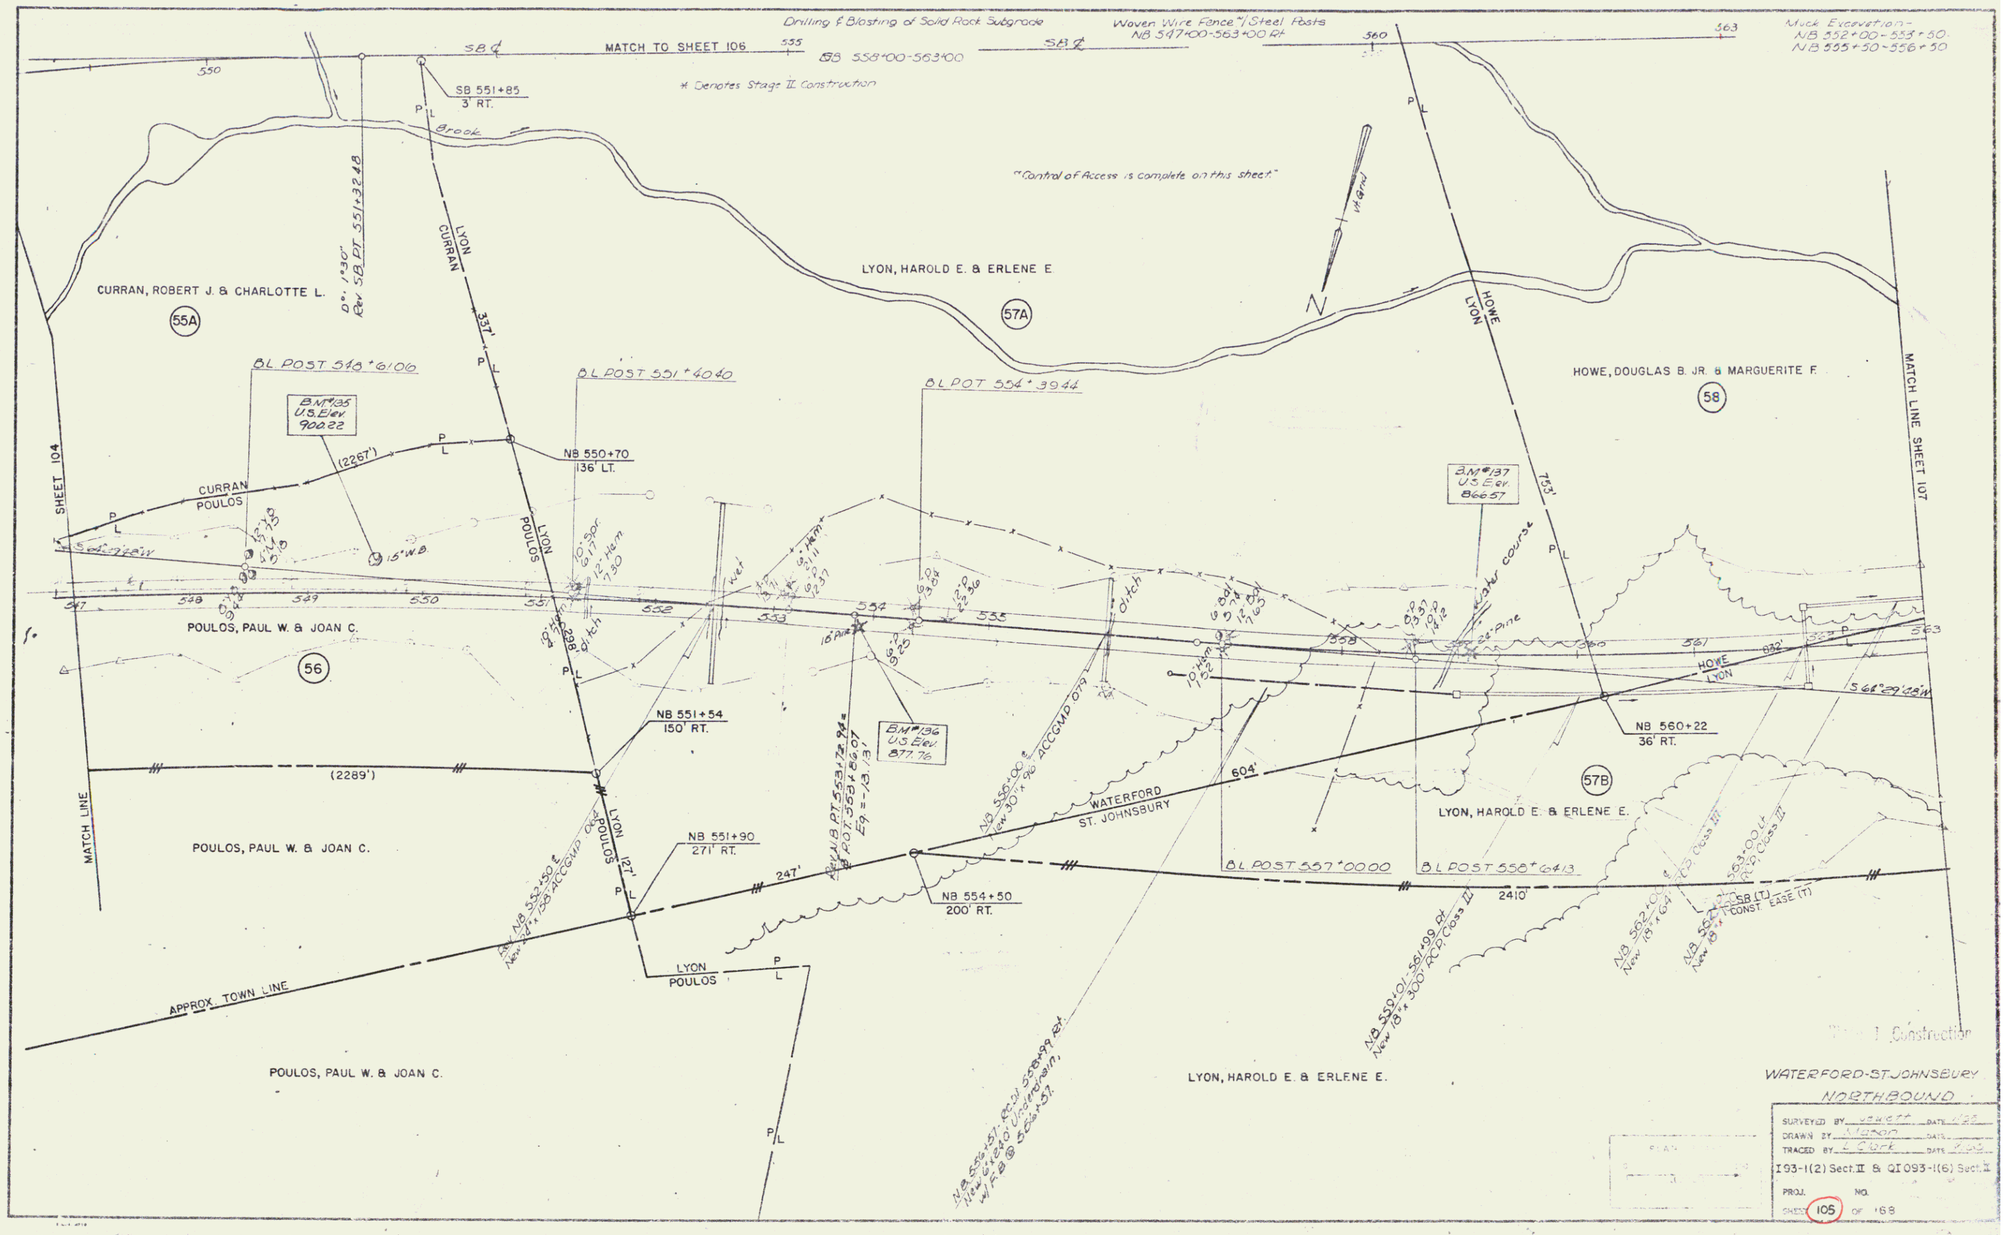
Drilling & Blasting of Solid Rock Subgrade
Woven Wire Fence & Steel Posts
NB 547+00-563+00 Rt.
Muck Excavation-
NB 552+00-553+50.
NB 555+50-556+50
MATCH TO SHEET 106
SB 558+00-563+00
* Denotes Stage II Construction
SB 551+85
3' RT.
"Control of Access is complete on this sheet."
CURRAN, ROBERT J. & CHARLOTTE L.
55A
LYON, HAROLD E. & ERLENE E.
57A
HOWE, DOUGLAS B. JR. & MARGUERITE F.
58
MATCH LINE SHEET 107
SHEET 104
BL POST 548+61.06
BL POST 551+40.40
BL POT 554+39.44
BM #135
U.S. Elev.
90.22
BM #137
U.S. Elev.
86.57
BM #136
U.S. Elev.
87.76
NB 550+70
136' LT.
NB 551+54
150' RT.
NB 551+90
271' RT.
NB 554+50
200' RT.
NB 560+22
36' RT.
POULOS, PAUL W. & JOAN C.
56
57B
MATCH LINE
WATERFORD
ST. JOHNSBURY
APPROX. TOWN LINE
BL POST 557+00.00
BL POST 558+64.13
2410'
604'
247'
(2289')
(2267')
765'
682'
CONST. EASE (T)
WATERFORD-ST JOHNSBURY
NORTHBOUND
SURVEYED BY
DRAWN BY
TRACED BY
I 93-1(2) Sect. II & QI 093-1(6) Sect. II
PROJ. NO.
SHEET 105 OF 168

103