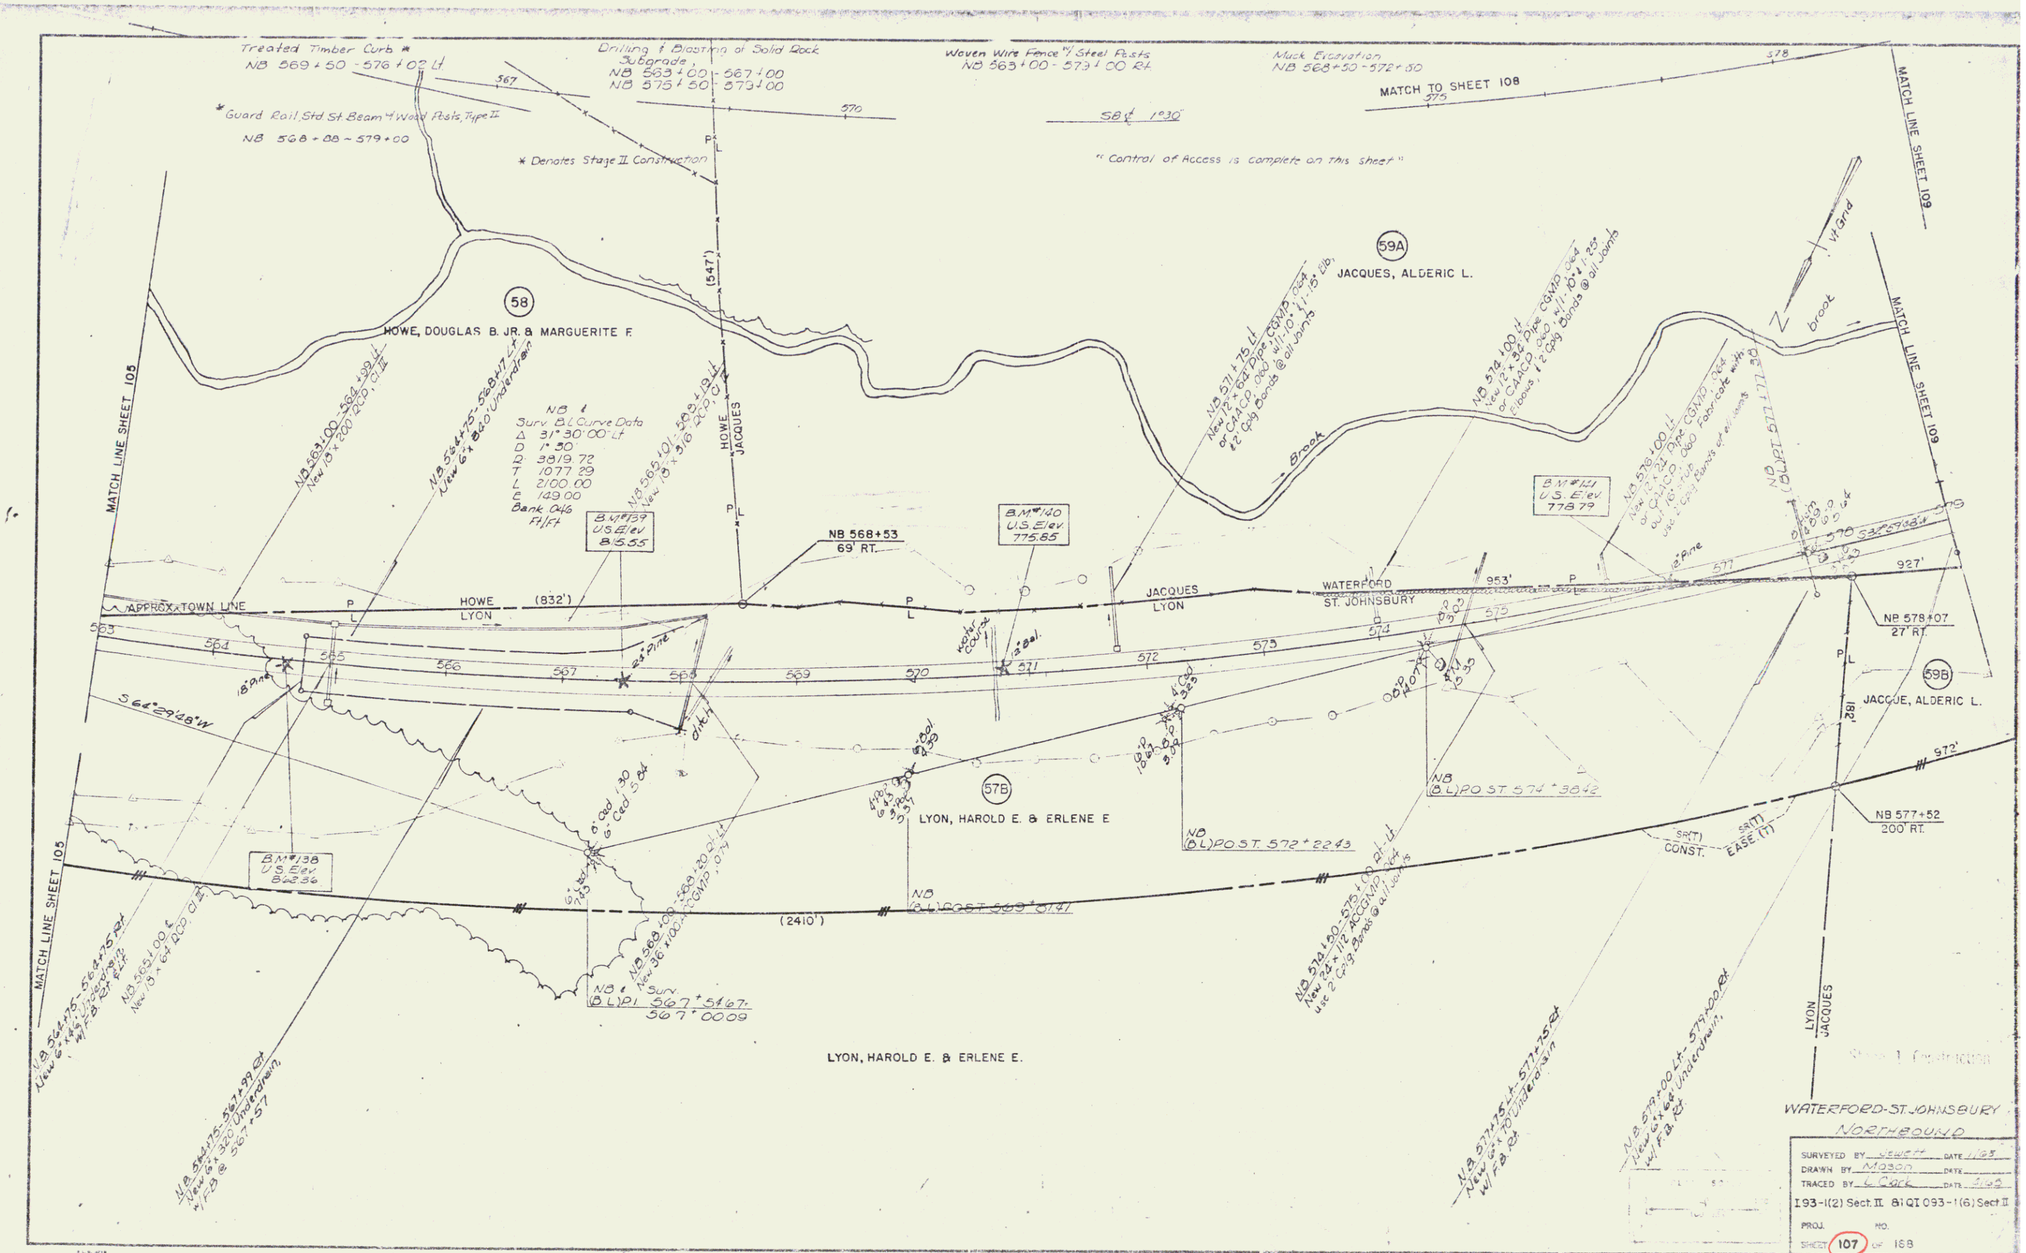
Treated Timber Curb *
NB 569+50 - 576+02 Lt
Drilling & Blasting of Solid Rock Subgrade,
NB 563+00 - 567+00
NB 575+50 - 579+00
Woven Wire Fence & Steel Posts
NB 563+00 - 579+00 Rt
Muck Excavation
NB 568+50 - 572+50
MATCH TO SHEET 108
* Guard Rail, Std St. Beam & Wood Posts, Type II
NB 568+08 - 579+00
* Denotes Stage II Construction
"Control of Access is complete on this sheet"
MATCH LINE SHEET 105
MATCH LINE SHEET 109
58
HOWE, DOUGLAS B. JR. & MARGUERITE F.
59A
JACQUES, ALDERIC L.
59B
JACQUE, ALDERIC L.
57B
LYON, HAROLD E. & ERLENE E
LYON, HAROLD E. & ERLENE E.
HOWE
JACQUES
HOWE
LYON
JACQUES
LYON
WATERFORD
ST. JOHNSBURY
APPROX. TOWN LINE
NB 568+53
69' RT.
NB 578+07
27' RT.
NB 577+52
200' RT.
B.M. #139
U.S. Elev.
815.55
B.M. #140
U.S. Elev.
775.85
B.M. #141
U.S. Elev.
778.79
B.M. #138
U.S. Elev.
862.36
(547')
(832')
(2410')
953'
927'
972'
182'
S 64°29'48" W
S 64° 1'30" E
Brook
Yard
WATERFORD-ST. JOHNSBURY
NORTHBOUND
SURVEYED BY Sewell DATE 1/63
DRAWN BY Mason DATE
TRACED BY L. Cook DATE 1/63
I 93-1(2) Sect. II & QI 093-1(6) Sect. II
PROJ. NO.
SHEET 107 OF 168