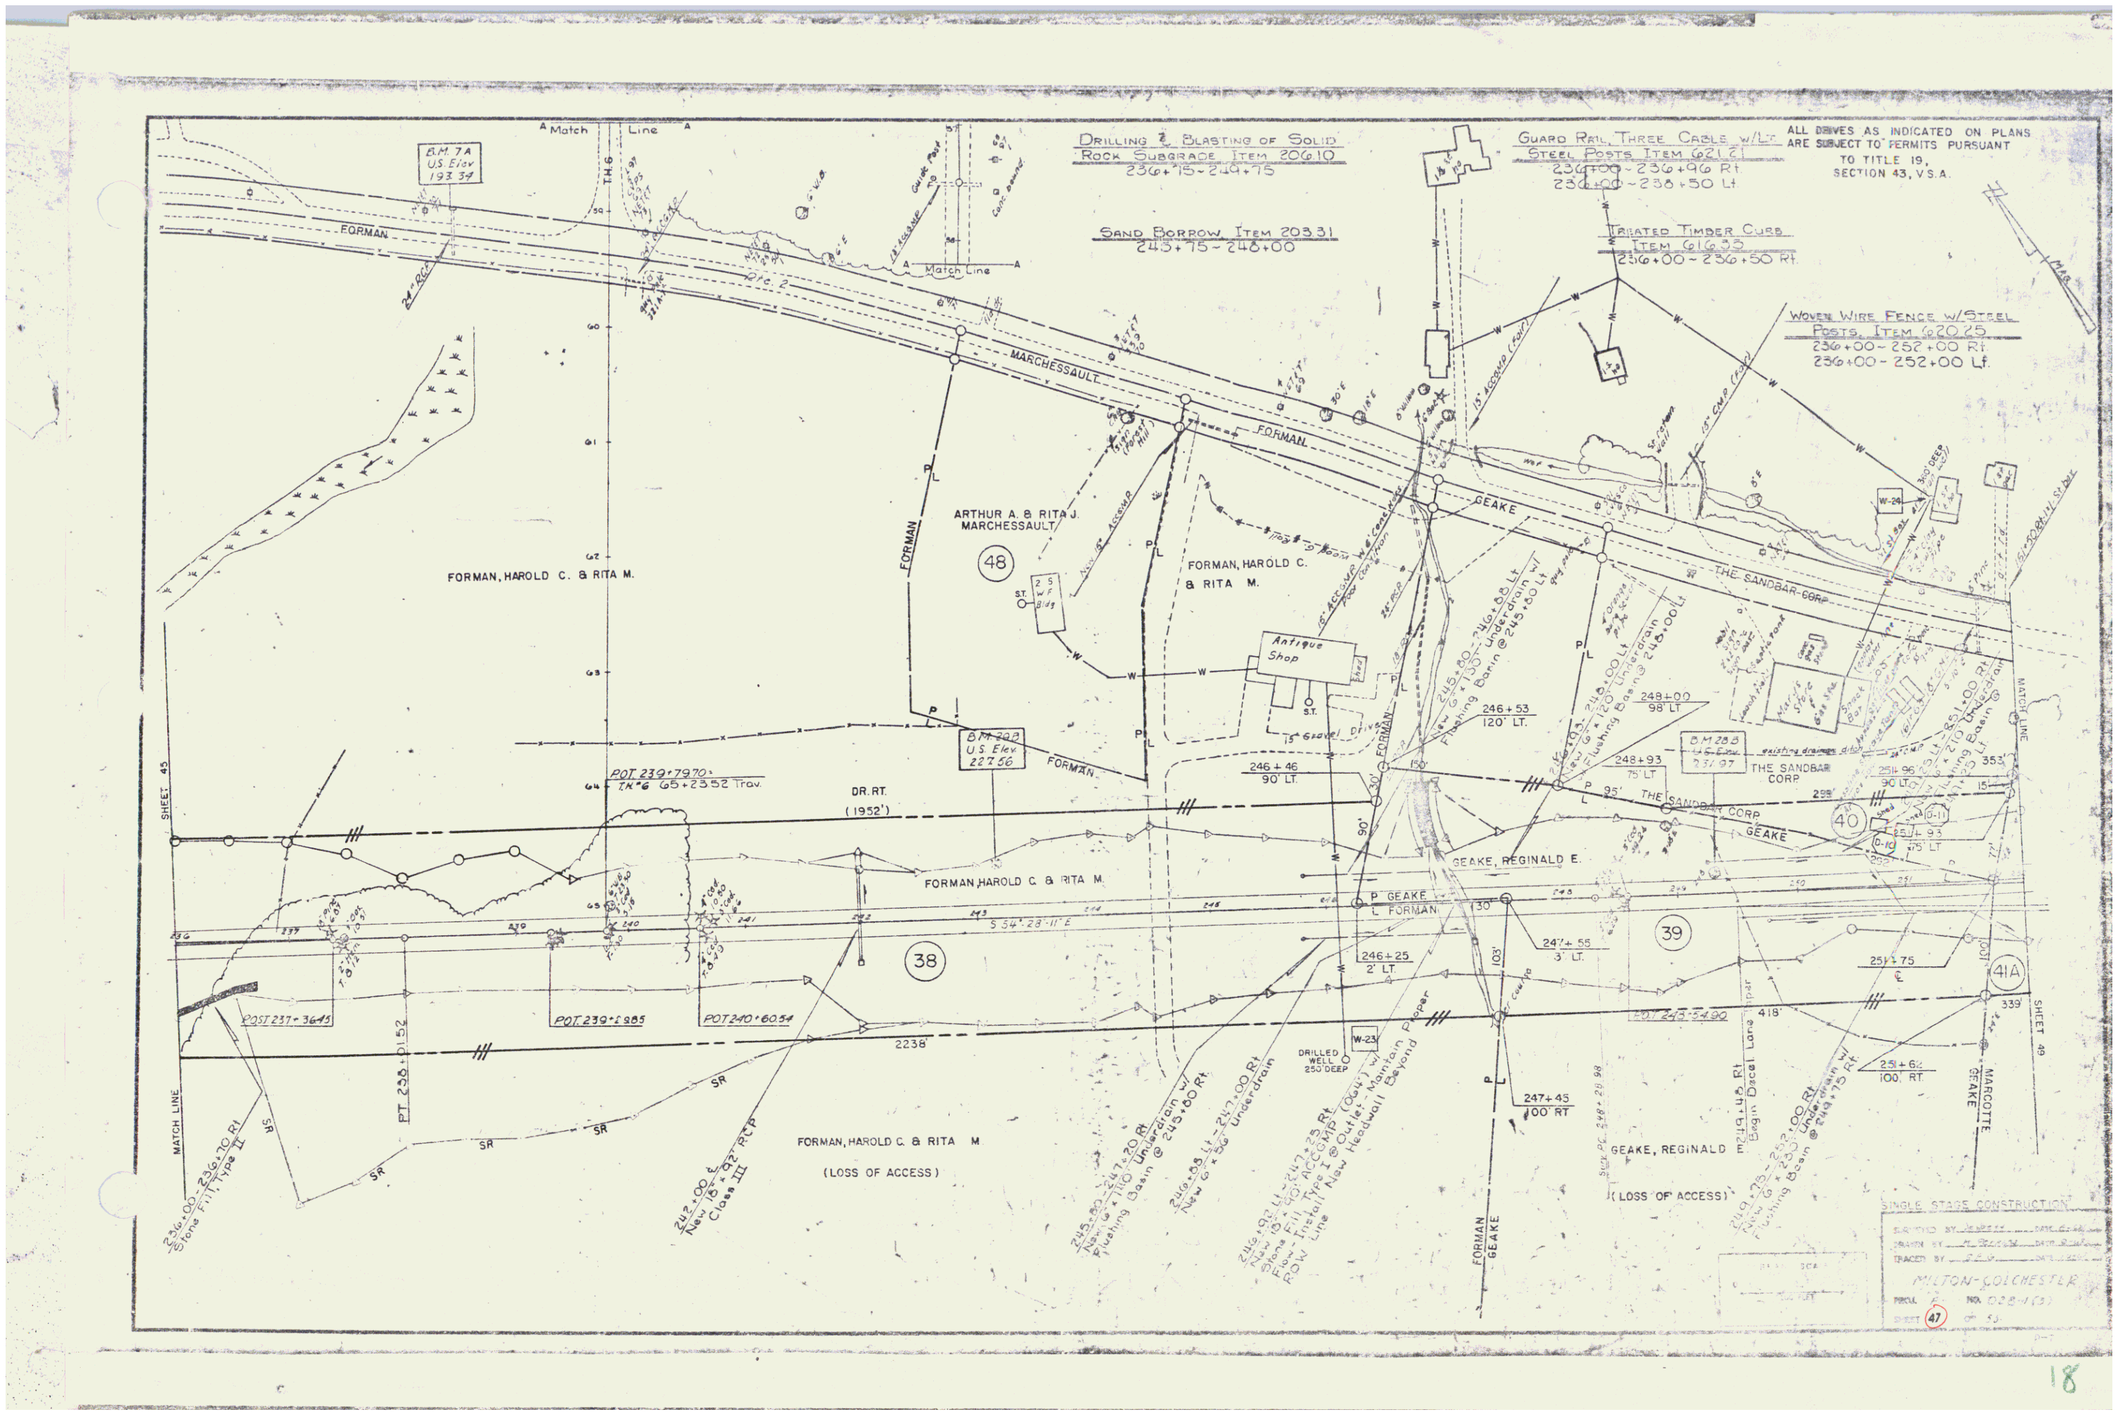
Drilling & Blasting of Solid Rock Subgrade Item 20610
236+75~249+75
Sand Borrow Item 20331
245+75~248+00
Guard Rail, Three Cable w/Lt. Steel Posts Item 62121
236+00~236+96 Rt
236+00~238+50 Lt
Treated Timber Curb Item 61693
236+00~236+50 Rt.
Woven Wire Fence w/Steel Posts, Item 62025
236+00~252+00 Rt.
236+00~252+00 Lt.
ALL DRIVES AS INDICATED ON PLANS ARE SUBJECT TO PERMITS PURSUANT TO TITLE 19, SECTION 43, V.S.A.
Match Line
B.M. 7A U.S. Elev 193.34
FORMAN
MARCHESSAULT
GEAKE
THE SANDBAR CORP
ARTHUR A. & RITA J. MARCHESSAULT
FORMAN, HAROLD C. & RITA M.
Antique Shop
B.M. 7B U.S. Elev 227.56
DR. RT. (1952')
POT 239+79.70 TK 6 65+23.52 Trav.
POT 237+36.45
POT 239+12.85
POT 240+60.54
PT 235+01.52
S 34°-28'-11" E
2238'
DRILLED WELL 250' DEEP
W-23
W-24
GEAKE, REGINALD E.
(LOSS OF ACCESS)
MARGOTTE GEAKE
SHEET 45
SHEET 49
MATCH LINE
38
39
40
41A
48
SINGLE STAGE CONSTRUCTION
MILTON-COLCHESTER
47

18