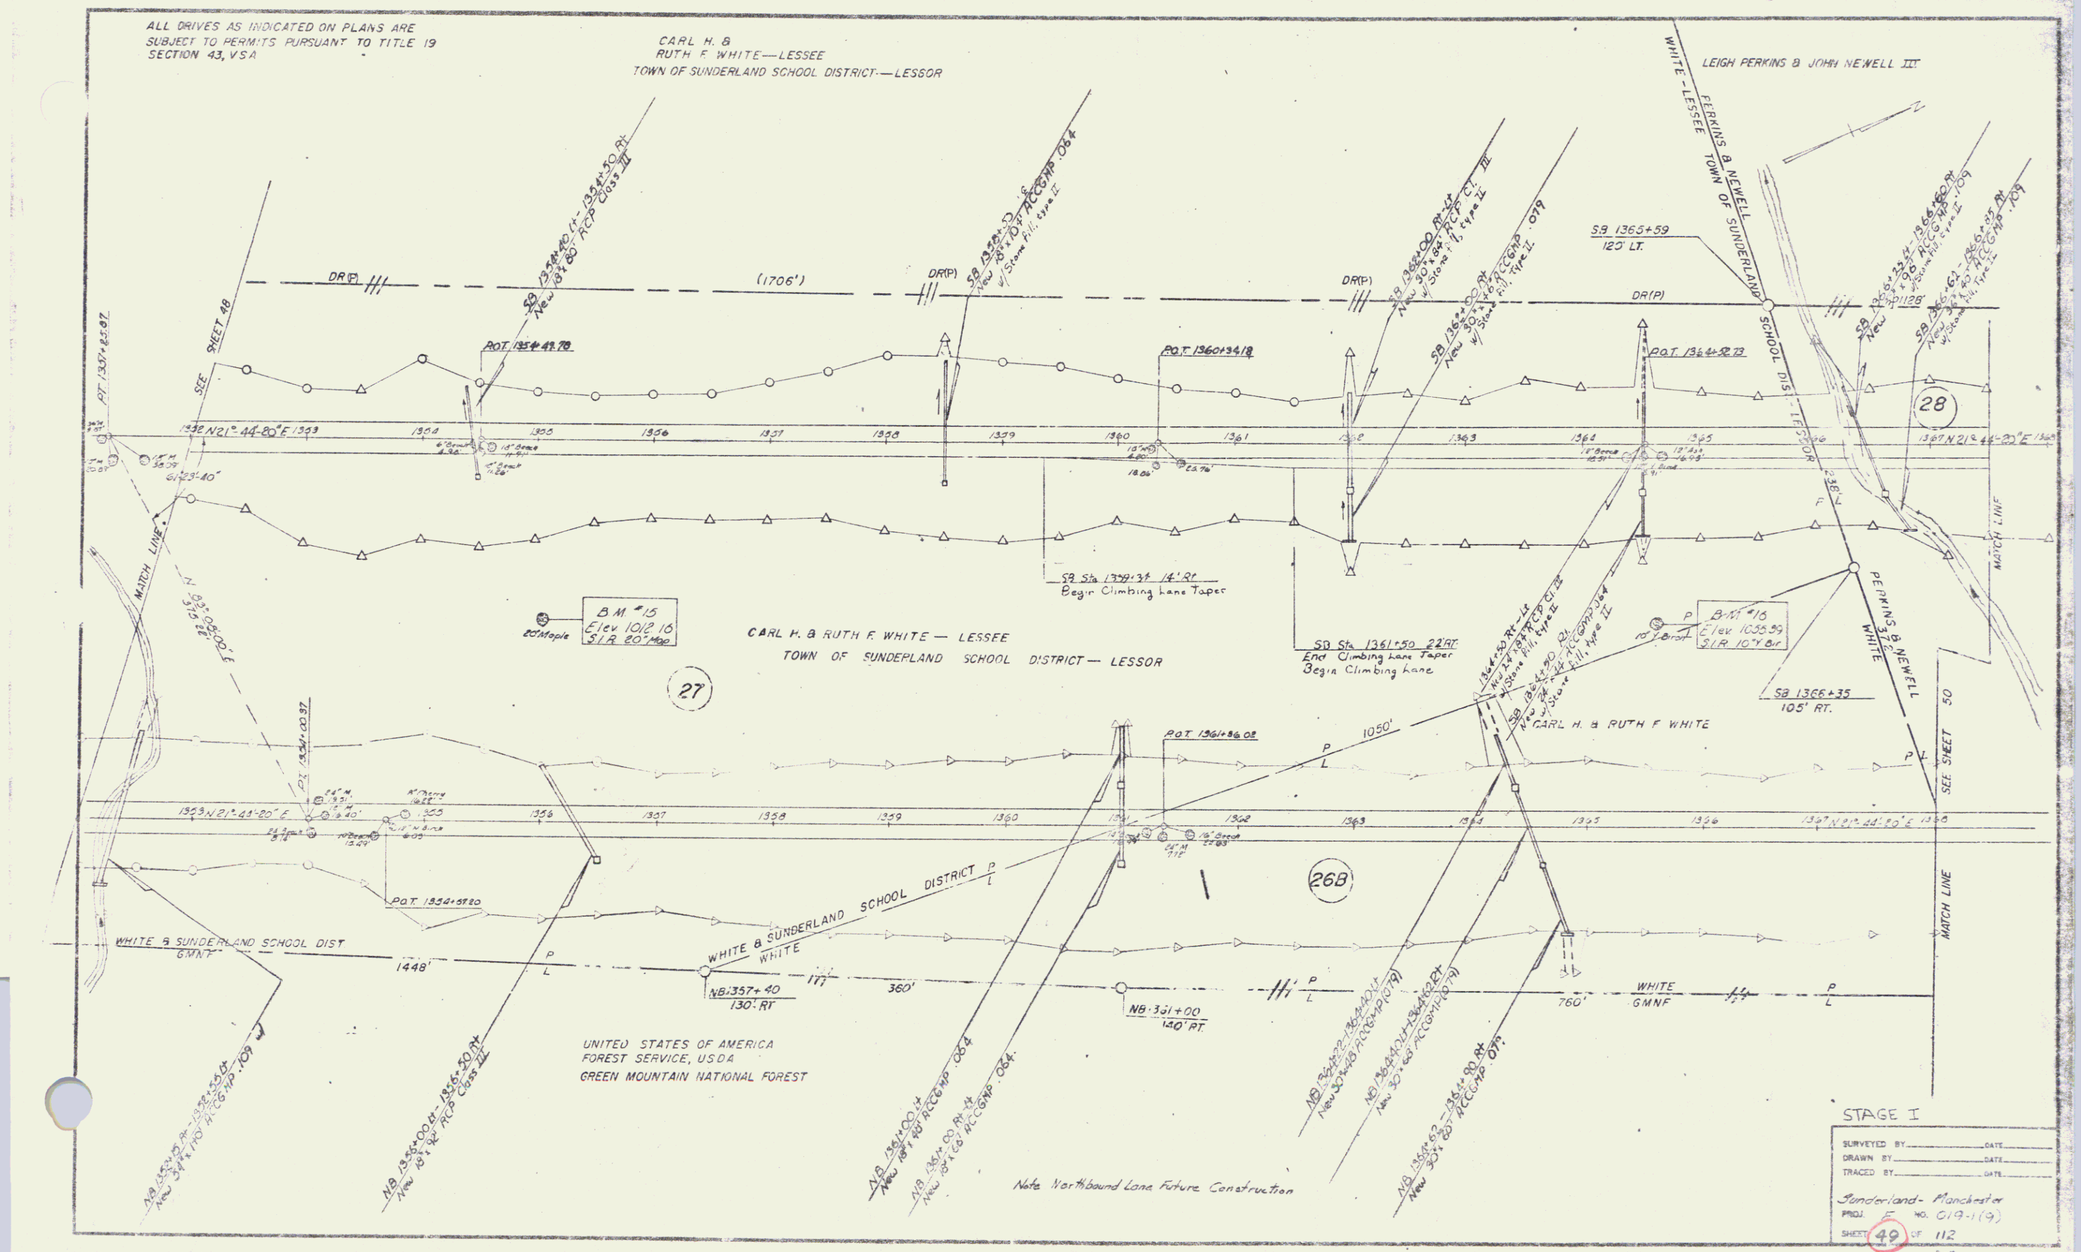
ALL DRIVES AS INDICATED ON PLANS ARE SUBJECT TO PERMITS PURSUANT TO TITLE 19 SECTION 43, VSA
CARL H. & RUTH F. WHITE—LESSEE
TOWN OF SUNDERLAND SCHOOL DISTRICT—LESSOR
LEIGH PERKINS & JOHN NEWELL III
WHITE—LESSEE
PERKINS & NEWELL
TOWN OF SUNDERLAND
SCHOOL DIS—LESSOR
SEE SHEET 48
SEE SHEET 50
MATCH LINE
(1706')
DR(P)
P.O.T. 1354+49.79
P.O.T. 1360+34.18
P.O.T. 1364+52.73
S.B. 1365+59
120' LT.
S.B. 1361+50 22' RT.
End Climbing Lane Taper
Begin Climbing Lane
S.B. Sta 1359+34 14' Rt.
Begin Climbing Lane Taper
B.M. #15
Elev 1012.16
S/R 20" Map
B.M. #16
Elev 1035.99
S/R 10" Br.
S.B. 1366+35
105' RT.
CARL H. & RUTH F. WHITE — LESSEE
TOWN OF SUNDERLAND SCHOOL DISTRICT — LESSOR
CARL H. & RUTH F. WHITE
P.O.T. 1361+86.08
1050'
P.O.T. 1354+57.80
WHITE & SUNDERLAND SCHOOL DISTRICT
WHITE & SUNDERLAND SCHOOL DIST
GMNF
1448'
177'
360'
760'
N.B. 357+40
130' RT.
N.B. 351+00
140' RT.
UNITED STATES OF AMERICA
FOREST SERVICE, USDA
GREEN MOUNTAIN NATIONAL FOREST
Note Northbound Lane Future Construction
STAGE I
SURVEYED BY
DRAWN BY
TRACED BY
Sunderland-Manchester
PROJ. F NO. 619-1(9)
SHEET 49 OF 112
28
27
26B