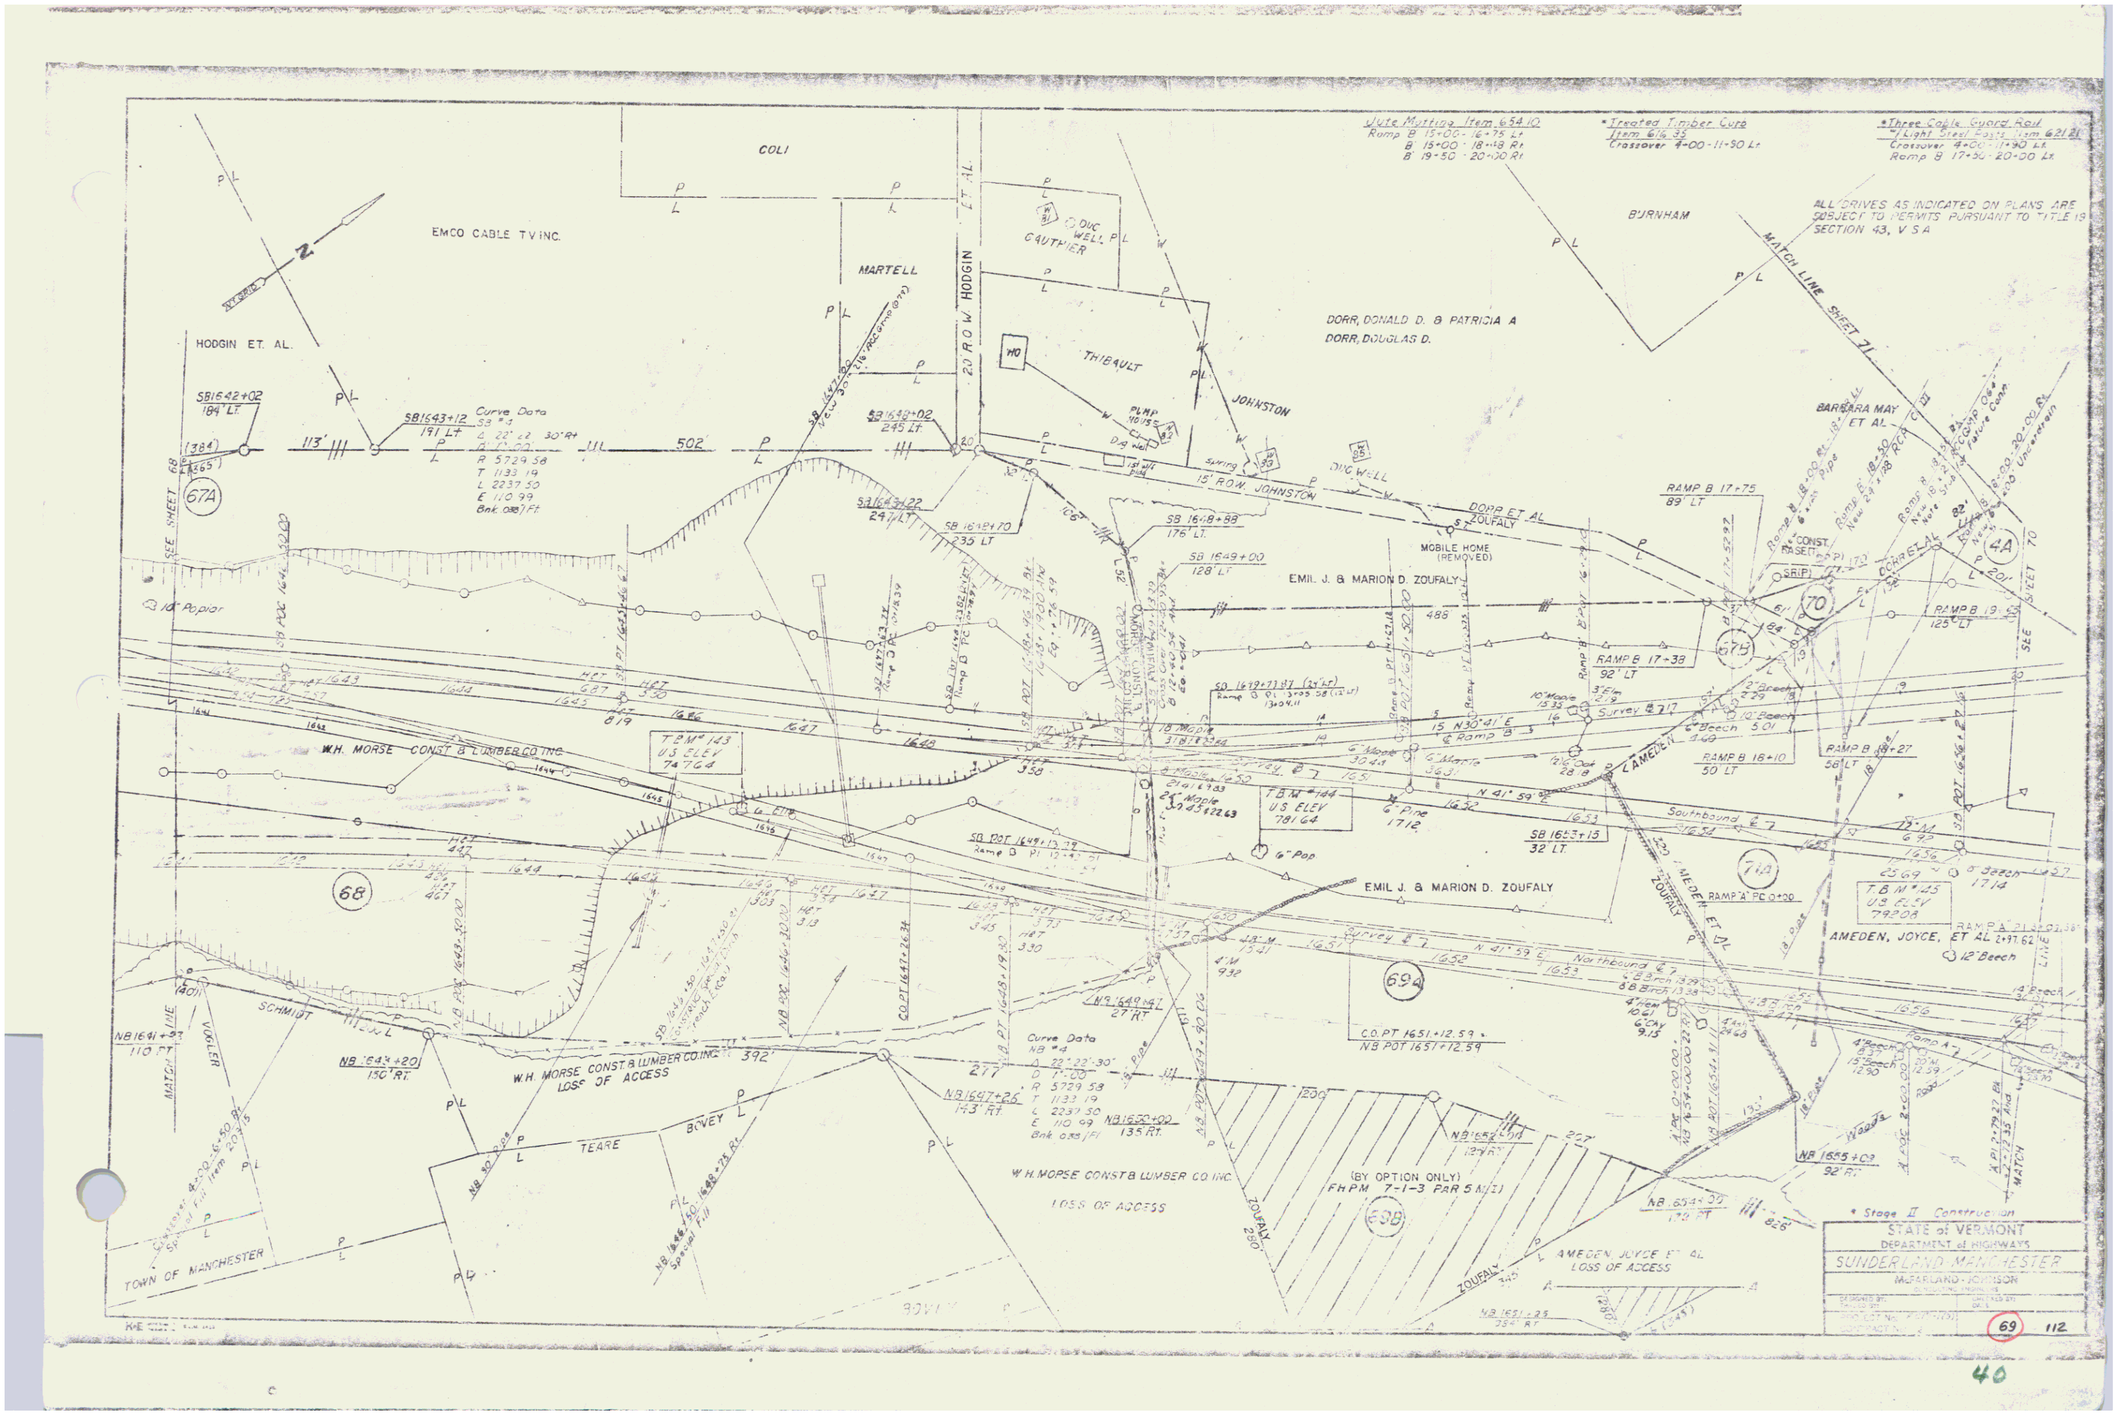
COLI
EMCO CABLE TV INC.
MARTELL
HODGIN ET. AL.
20 R.O.W. HODGIN
GAUTHIER
THIBAULT
JOHNSTON
DORR, DONALD D. & PATRICIA A
DORR, DOUGLAS D.
BURNHAM
MATCH LINE SHEET 71
ALL DRIVES AS INDICATED ON PLANS ARE SUBJECT TO PERMITS PURSUANT TO TITLE 19 SECTION 43, V.S.A.
BARBARA MAY ET AL
15' R.O.W. JOHNSTON
DORR ET AL
ZOUFALY
MOBILE HOME (REMOVED)
EMIL J. & MARION D. ZOUFALY
W.H. MORSE CONST & LUMBER CO INC
T.B.M. #143 U.S. ELEV 747.64
T.B.M. #144 U.S. ELEV 781.64
T.B.M. #145 U.S. ELEV 799.08
AMEDEN, JOYCE, ET AL
SCHMIDT
VOGLER
TEARE
BOVEY
TOWN OF MANCHESTER
W.H. MORSE CONST & LUMBER CO INC LOSS OF ACCESS
(BY OPTION ONLY) F.H.P.M. 7-1-3 PAR 5 (2)
AMEDEN, JOYCE ET AL LOSS OF ACCESS
* Stage II Construction
STATE of VERMONT
DEPARTMENT of HIGHWAYS
SUNDERLAND-MANCHESTER
McFARLAND-JOHNSON
69
112

40