



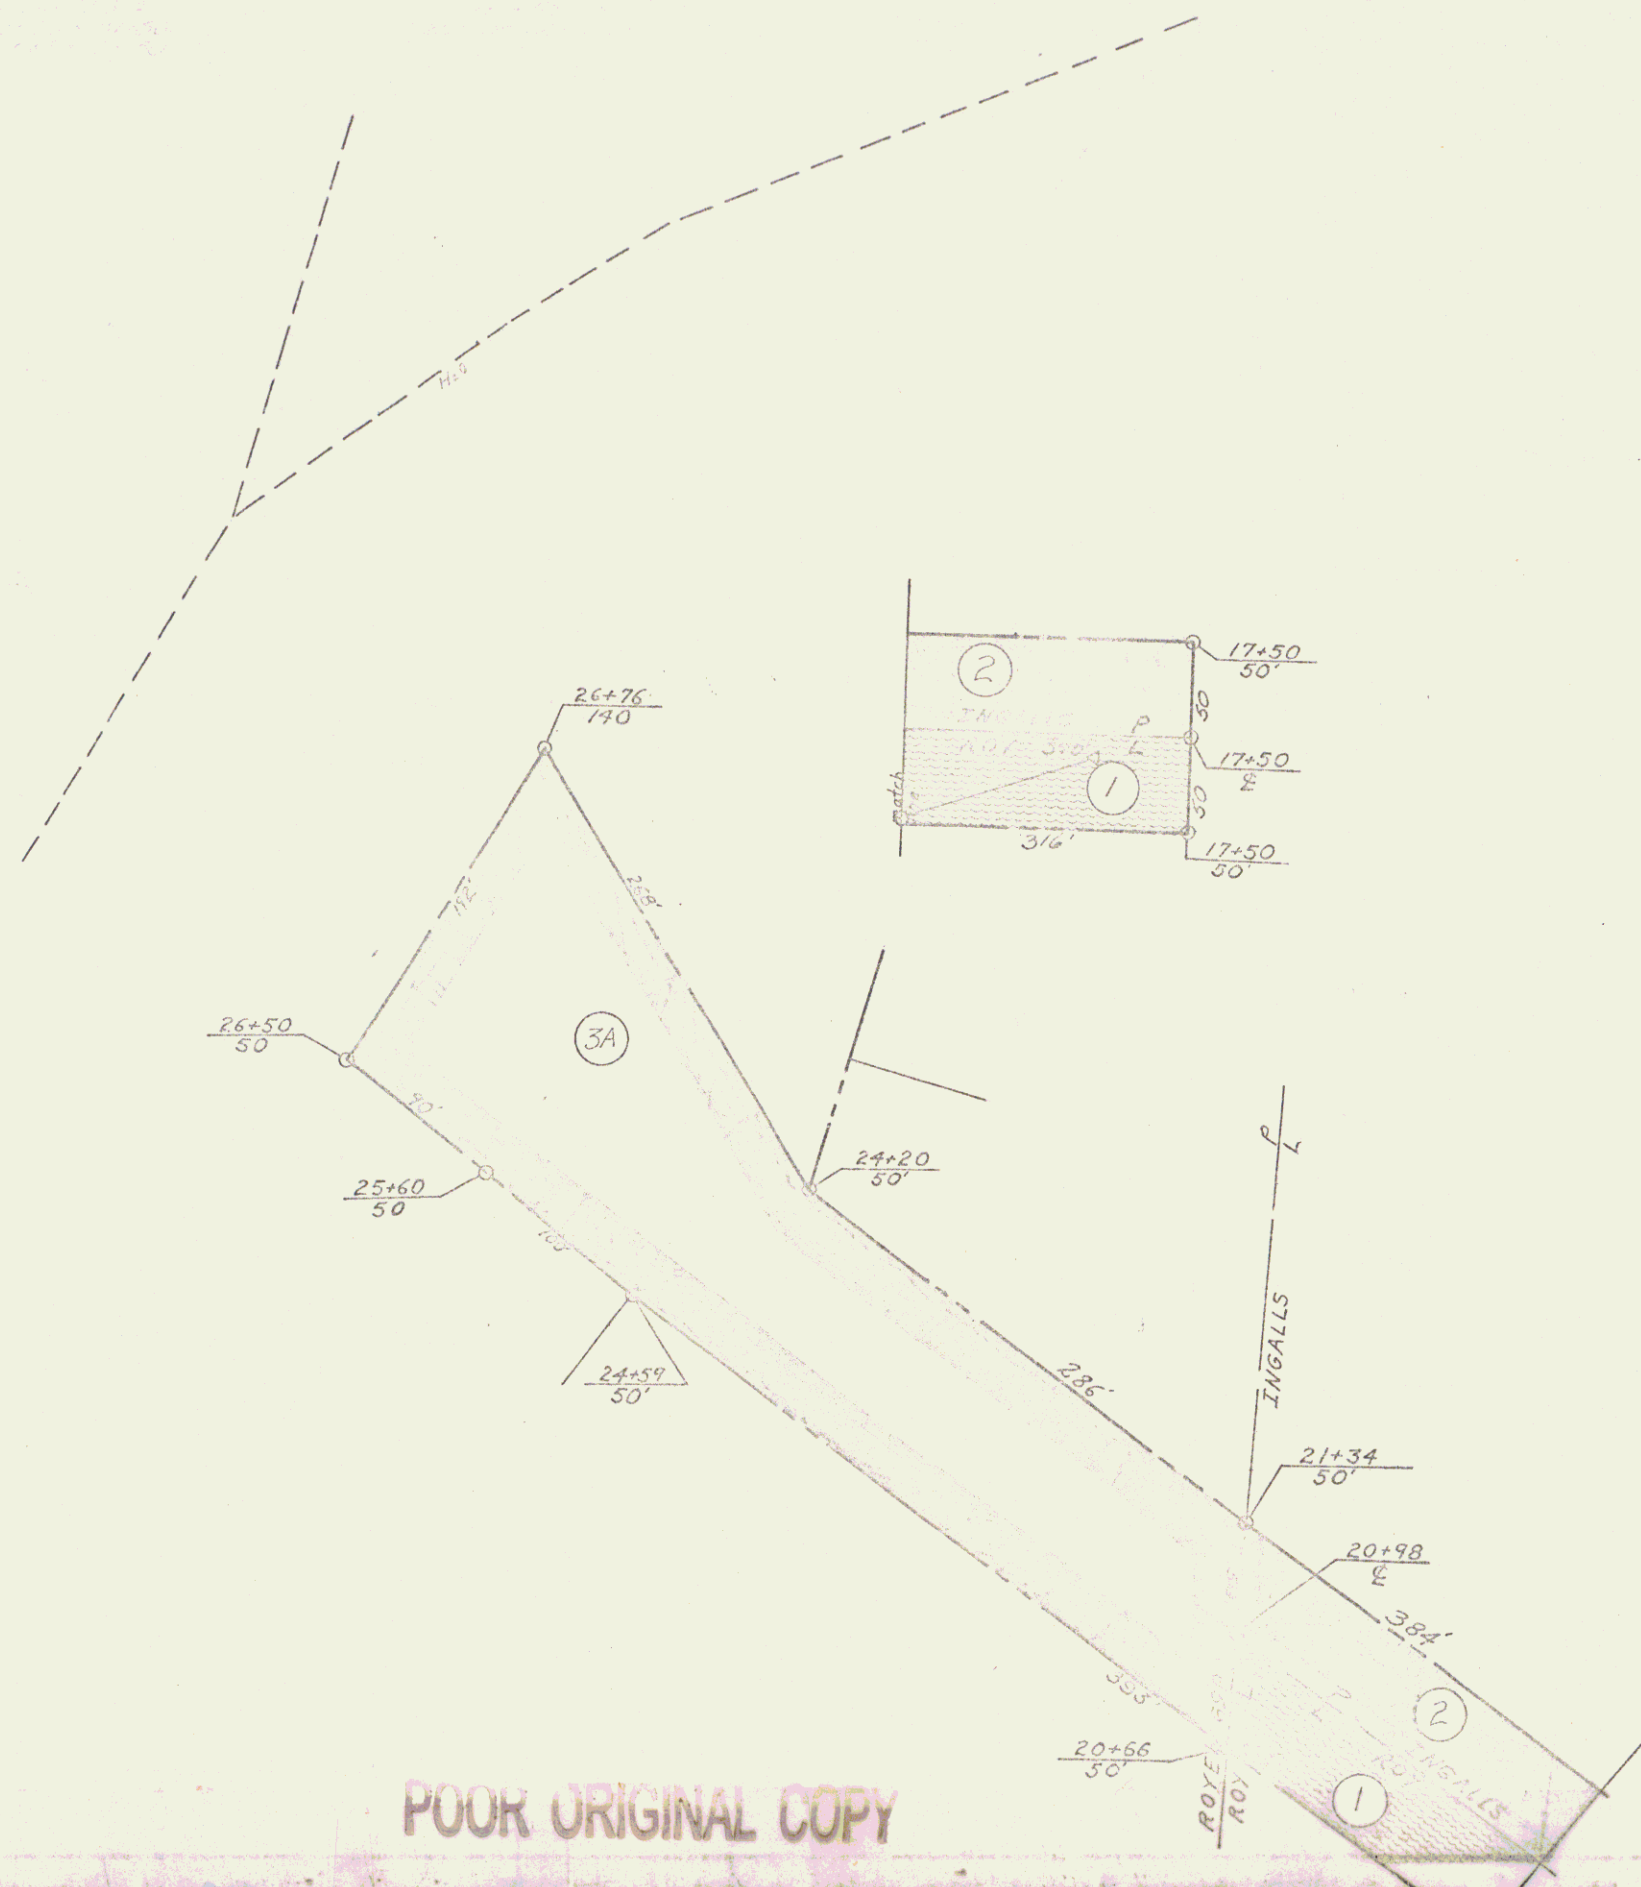

POOR ORIGINAL COPY

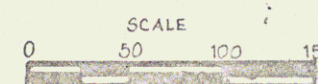

|                                |           |
|--------------------------------|-----------|
| VERMONT DEPARTMENT OF HIGHWAYS |           |
| RIGHT-OF-WAY PLANS             |           |
| BARTON-IRASBURG                |           |
| DATE                           | F041-5(5) |
| BY                             | 11        |