THREE CABLE GUARD RAIL WITH LIGHT STEEL POSTS ITEM 538		
STATION	STATION	POS
* G 75+00	[illegible]	RT
* H 37+00	[illegible]	RT
* H 39 1/2	[illegible]	RT
VT22A 68+88	69+06	LT
VT22A 71+29	71+82	LT
VT22A 59+52	73+46	LT
VT22A 73+41	73+46	LT
VT22A 71+89	73+21	LT
[illegible]	[illegible]	LT
[illegible]	[illegible]	LT

TREATED TIMBER CURB ITEM 558		
STATION	STATION	POS
* H 37+00.28	39+32.28	RT
* G 73+00	73+43	RT
VT22A 71+88	72+00	RT

BITUMINOUS CONCRETE SURFACE FOR GUTTERS AND TRAFFIC ISLANDS ITEM 554, MOD.		
STATION	STATION	POS
VT22A 70+94	71+43	RT
VT22A 70+00	70+00	RT

Standard Steel Beam Guard Rail Item [illegible]
Ramp H 1+16 Lt. – Rte. 22-A Lt.
Ramp H. 4+03 Lt. – Rte. 22-A Lt.

CONSTRUCT DRIVE	
STATION	POS
VT22A 60+64.75	RT

STONE FILL FOR SLOPE PROTECTION (LIGHT TYPE) ITEM 512		
STATION	STATION	POS
H 39+00	41+25	RT
H 39+00	40+75	LT
H 42+00	43+00	RT
G 74+00	74+25	RT
VT22A 68+88	70+20	RT
VT22A 68+88	70+03	LT

GRANITE SLOPE EDGING ITEM 556-A		
STATION	STATION	POS
VT22A 69+97	69+00	LT
VT22A 69+97	70+68	RT
VT22A 71+54	70+00	LT

RIPRAP (HEAVY TYPE) ITEM 513-A		
STATION	STATION	POS
72+16	72+33	RT
70+29		LT

PROPERTY LINE FENCE WITH STEEL POSTS ITEM 583-II, MOD.		
STATION	STATION	POS
VT22A 75	VT22A 70+00	RT
VT22A 70+00	69+00	VT22A

JUTE MATTING ITEM 623		
STATION	STATION	POS
VT22A 69+00	68+28	RT

REMOVAL OF PRESENT SUPERSTRUCTURE ITEM 442		
STATION	STATION	POS
VT22A 71+28	71+79	LT

EXCAVATION AND REMOVAL OF ROAD SURFACES AND/OR PAVEMENTS ITEM 119		
STATION	STATION	POS
VT22A 68+29	70+03	LT
65+50	74+60	

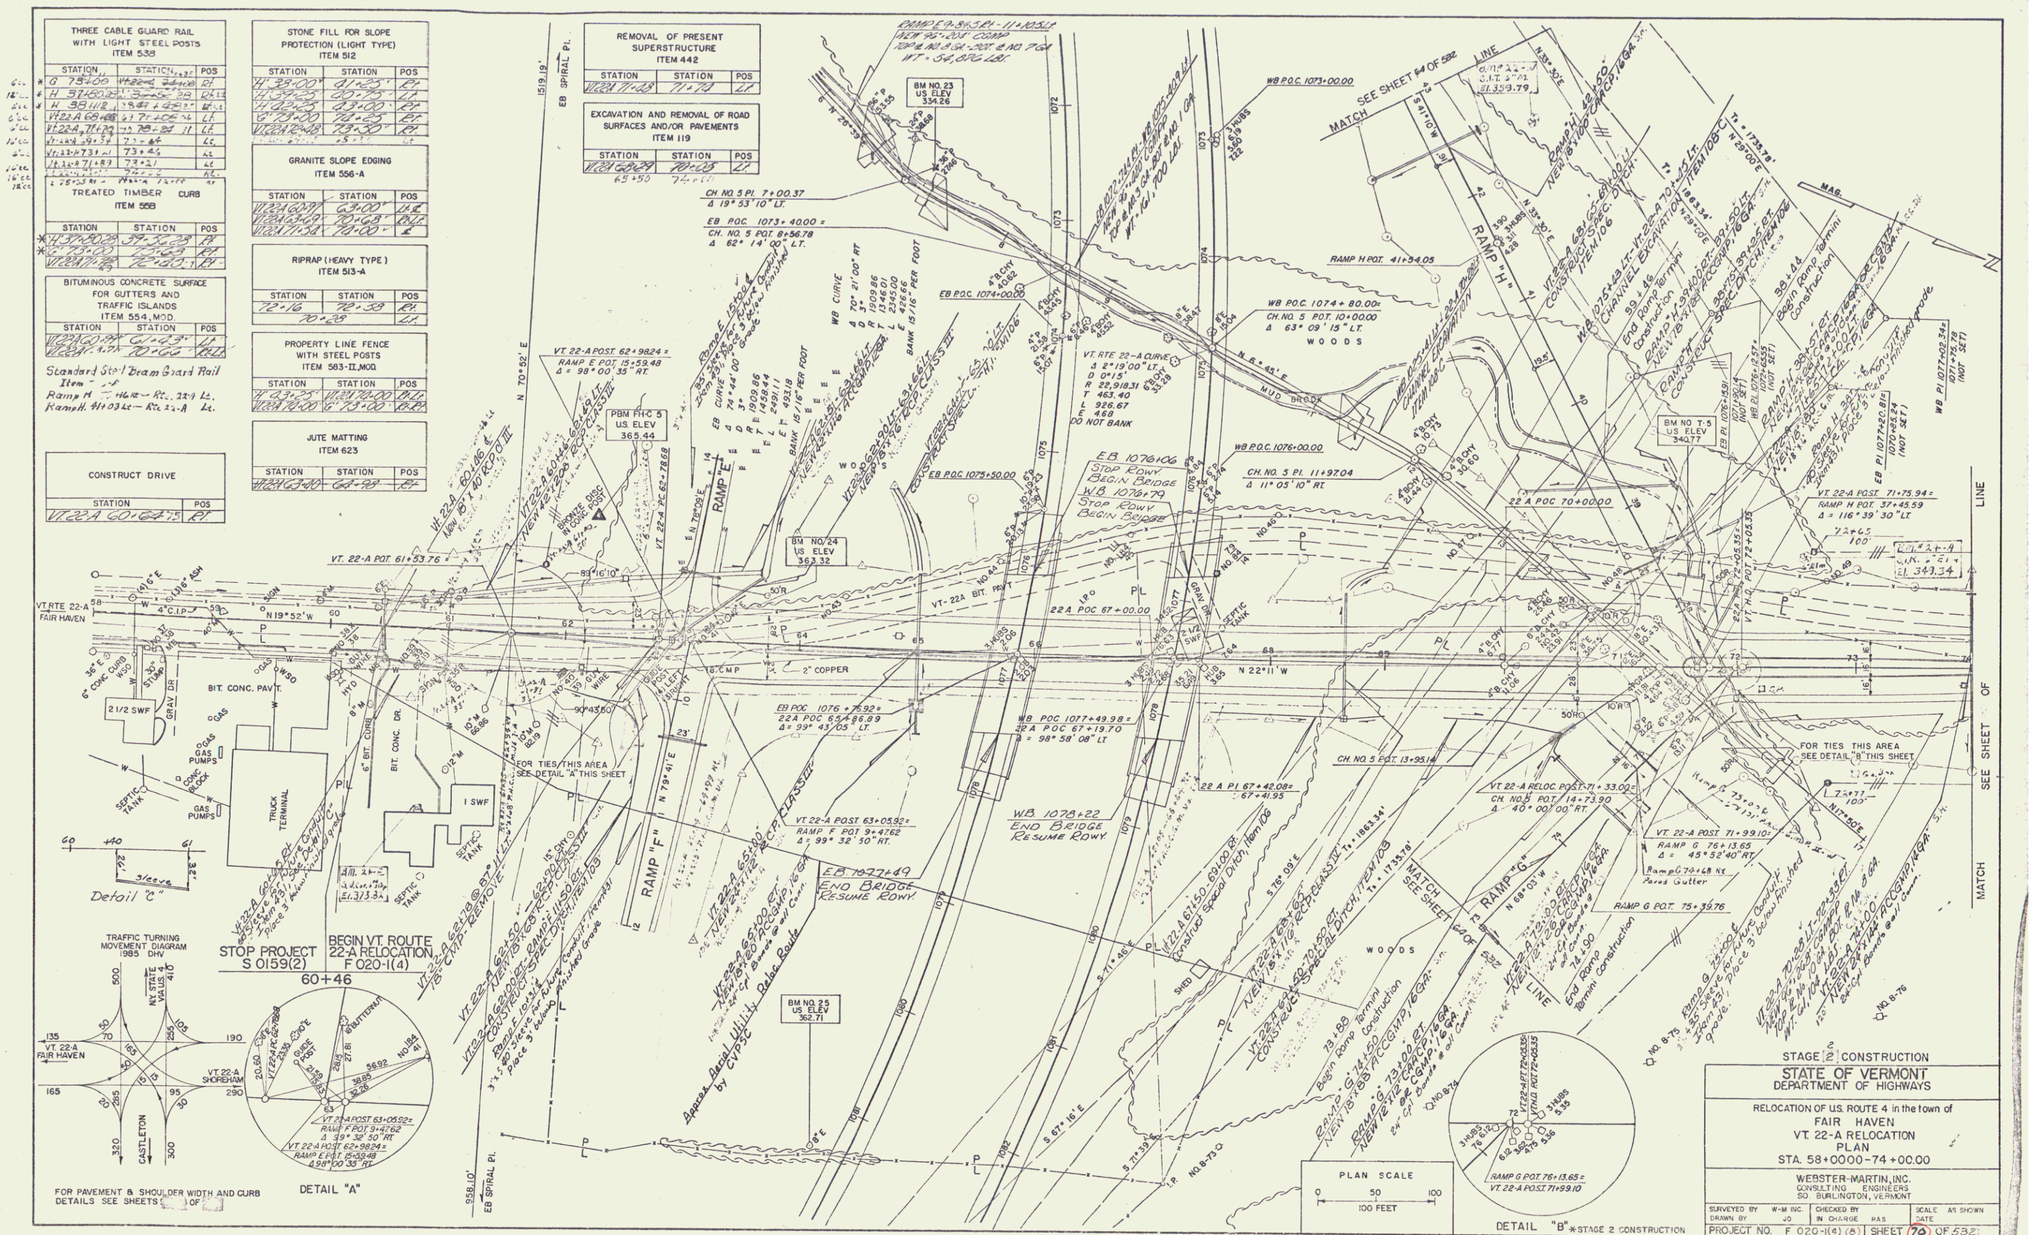

14