GRANITE SLOPE EDGING, ITEM 556-A
Main Line
381+00 - 385+40 (island)
386+42 - 387+00 (island)
Berlin Street
16+10 - 17+15 (island)
17+99 - 18+62 (island)

VERTICAL GRANITE CURB, ITEM 556-B
Mainline
381+00 - 386+17 Lt & Rt
386+66 - 387+00 Lt & Rt
Berlin Street
16+00 Rt - 17+21 Rt (℄ 385+17 Lt)
16+00 Lt - 17+21 Lt (℄ 386+66 Lt)
17+89 Rt (℄ 385+17 Rt) - 18+69 Rt
17+89 Lt (℄ 386+66 Rt) - 18+79 Lt
18+87 Rt - 18+94 Rt

THREE CABLE GUARD RAIL, WITH LIGHT STEEL POSTS, ITEM 539
℄ 386+17 Lt (Berlin St 16+94 Lt) - 387+00 Lt

5" ONE COURSE CEMENT CONCRETE SIDEWALK, ITEM 560
WITH METAL HAND RAILING, ITEM 568
Berlin Street
16+00 Rt - (17+21 Rt (℄ 385+17 Lt)
18+71 Rt. (on Foss St.)

SUB-BASE OF SAND, ITEM 202
381+00 - 387+00

REMOVE MANHOLE OR DROP INLET
AND PLUG PIPES WITH CONC CLASS 'B'
17+04.5 Rt (Berlin St)
℄ 385+56 Rt
℄ 385+65.5 Rt

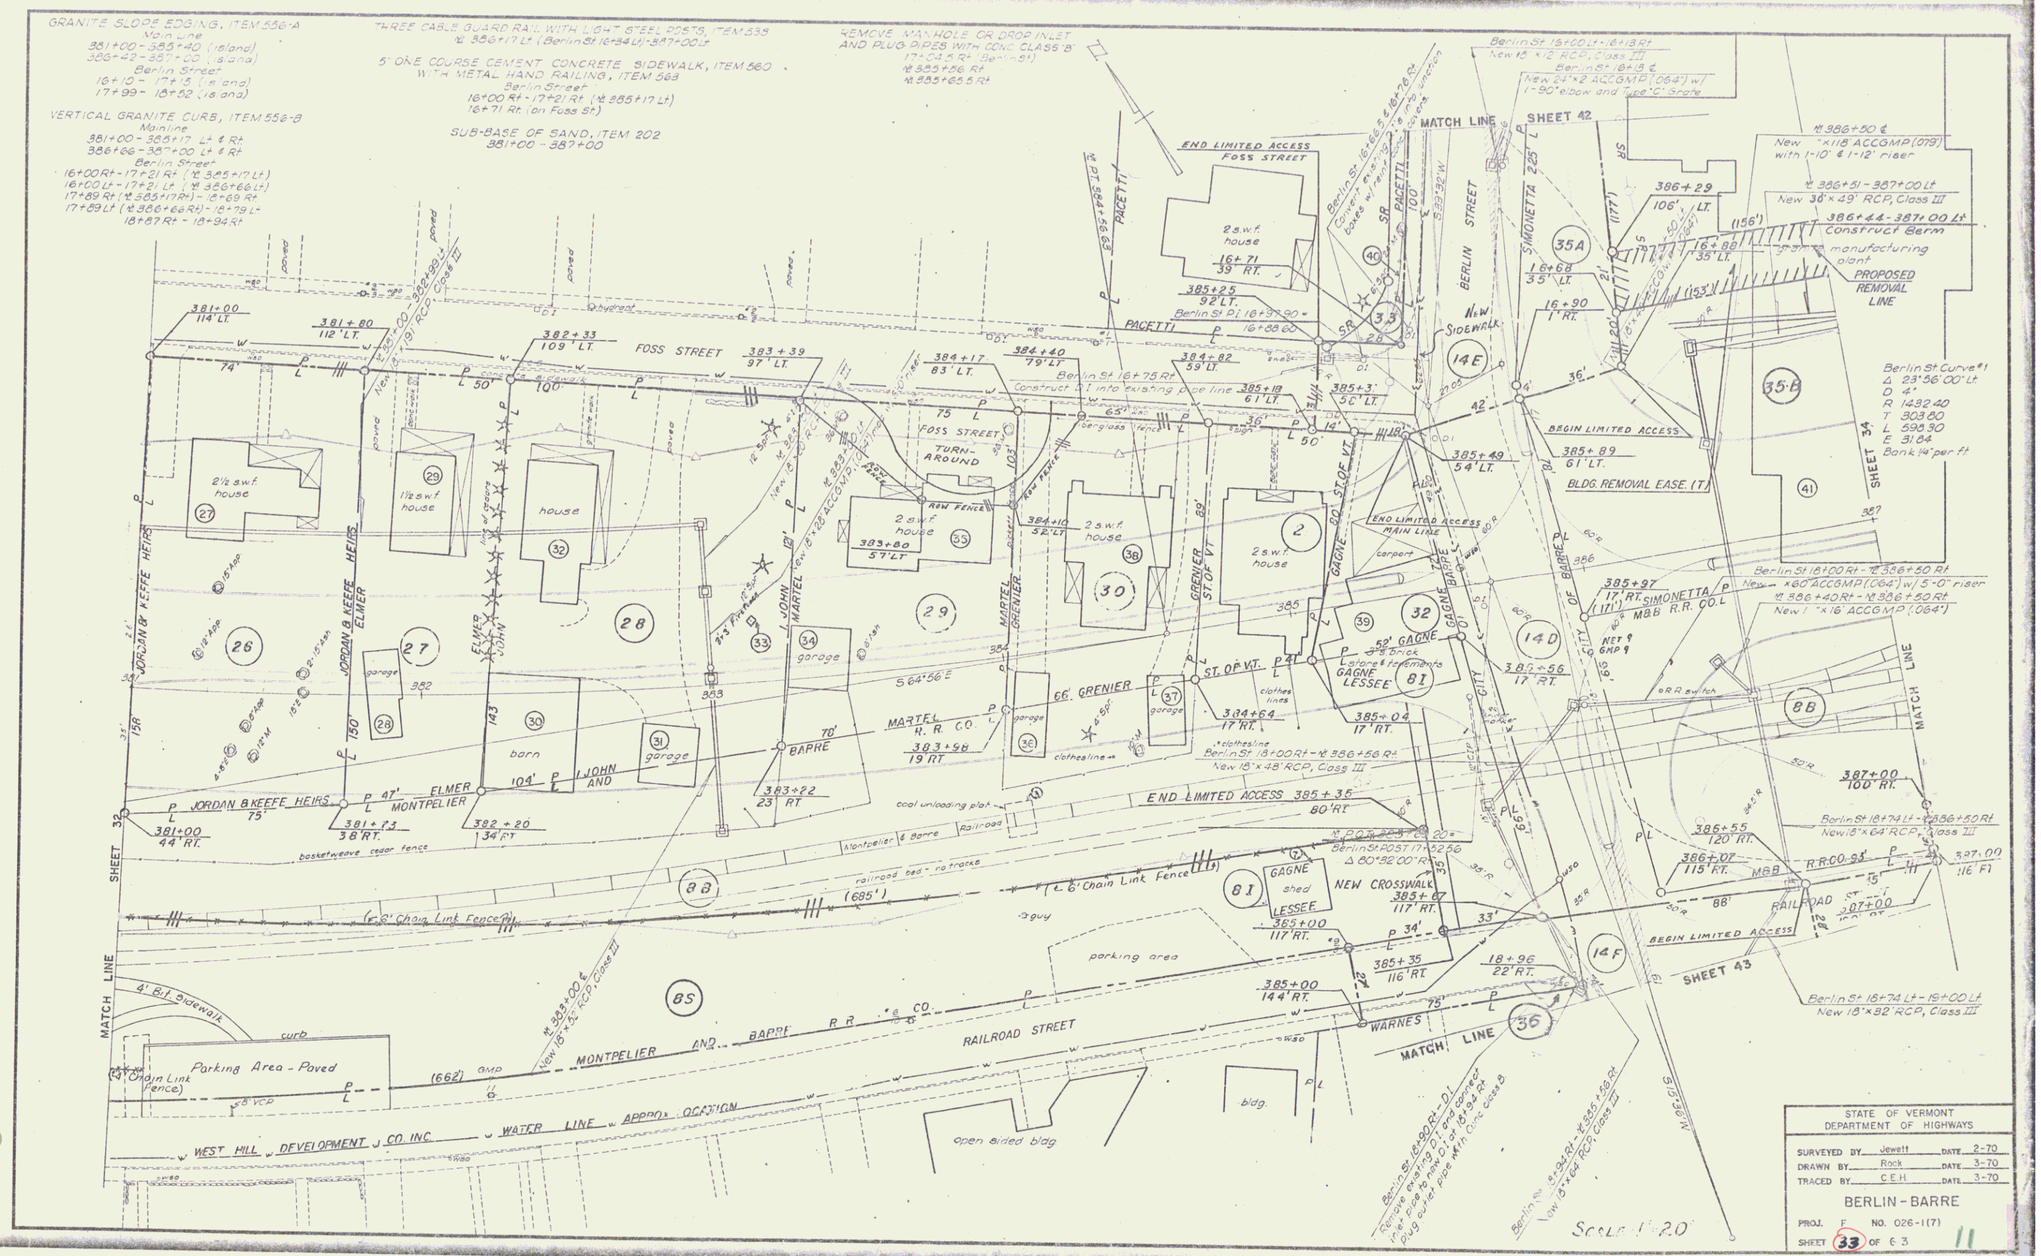

STATE OF VERMONT
DEPARTMENT OF HIGHWAYS

SURVEYED BY Jewett DATE 2-70
DRAWN BY Rock DATE 3-70
TRACED BY C.E.H. DATE 3-70

BERLIN - BARRE

PROJ. F NO. 026-1(17)

SHEET 33 OF 63

D-7