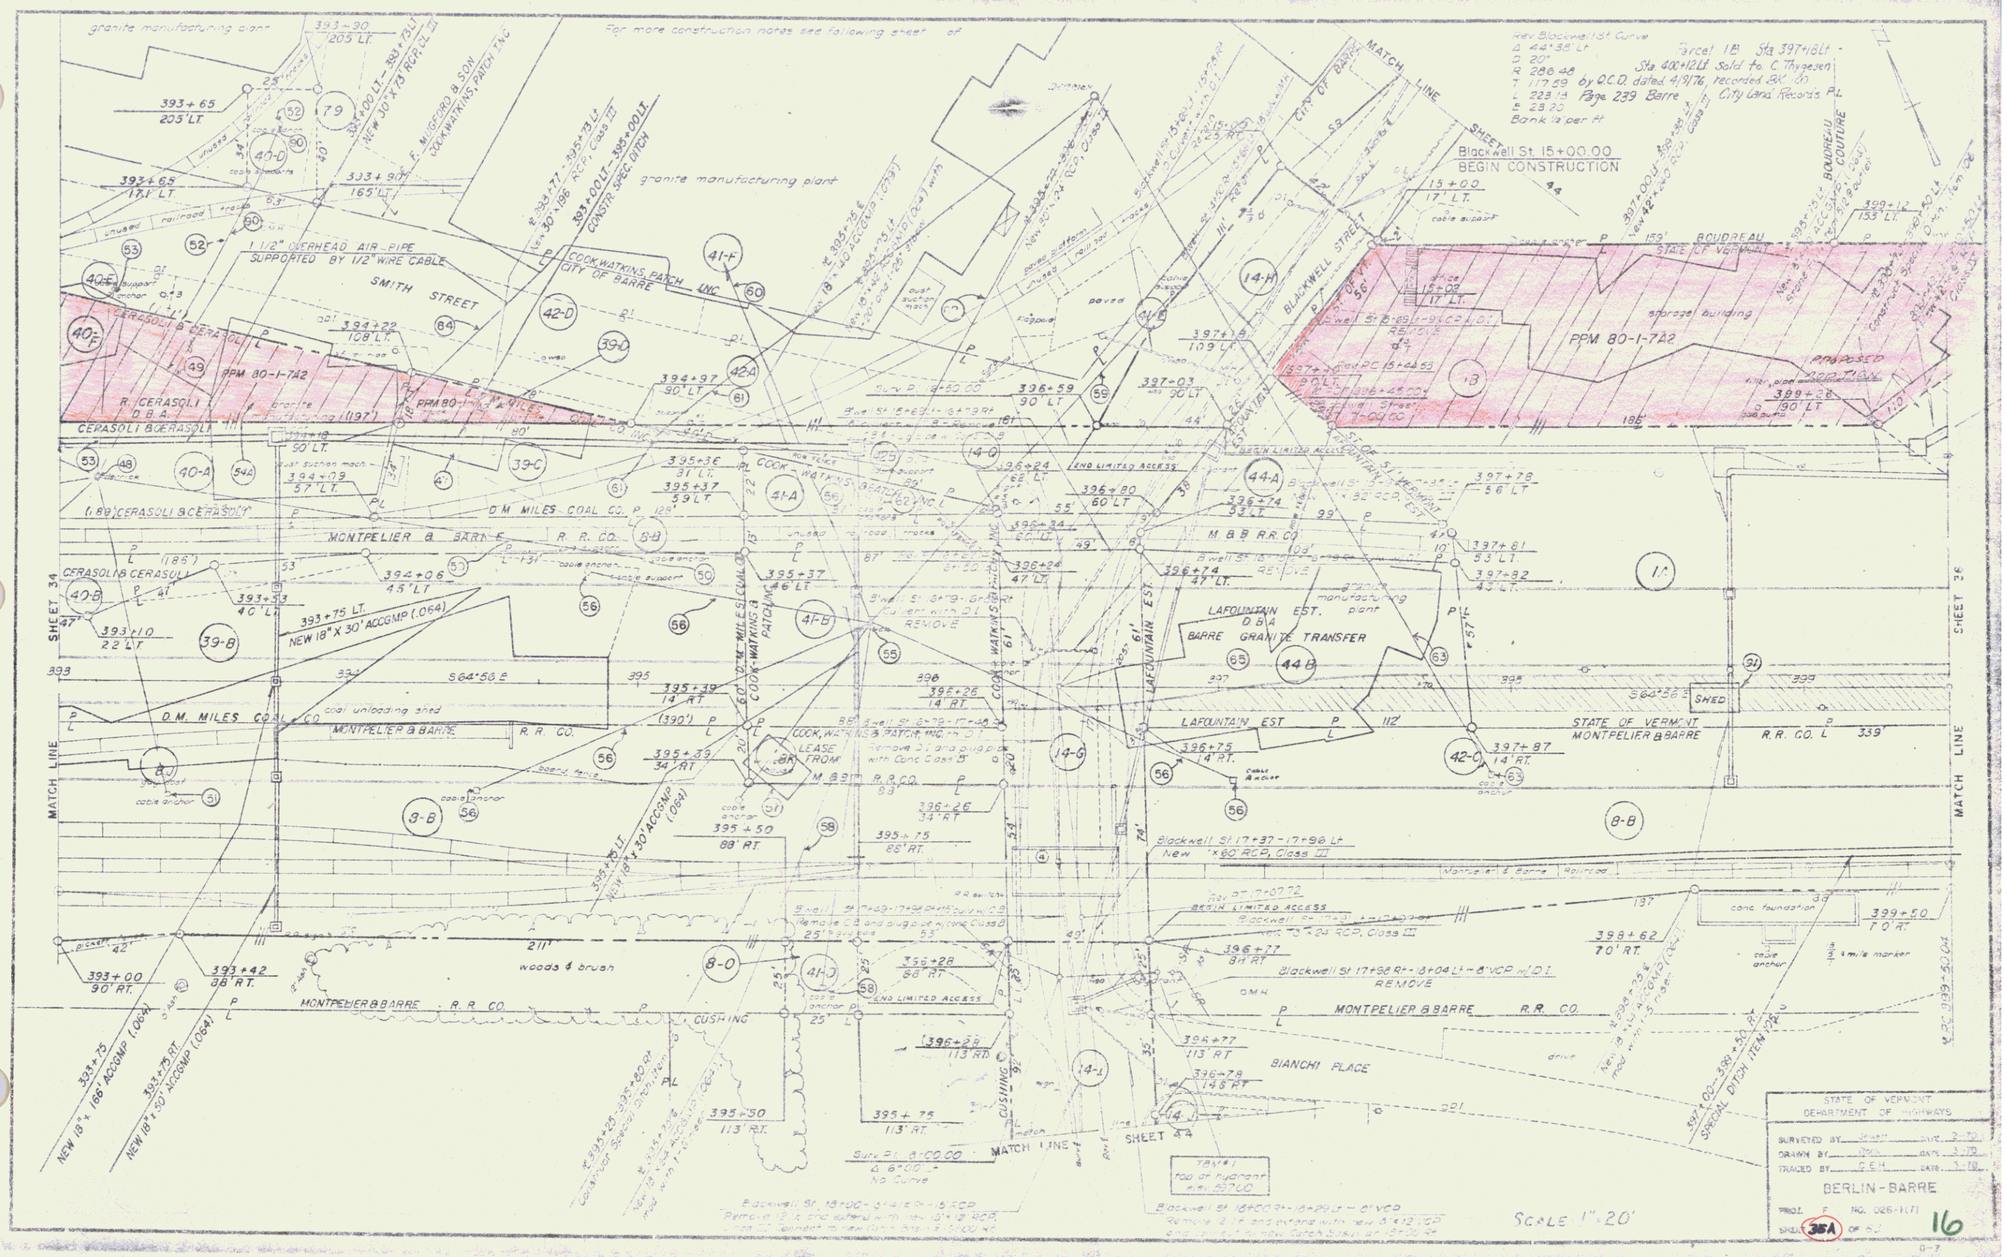
For more construction notes see following sheet
granite manufacturing plant
1 1/2" OVERHEAD AIR PIPE SUPPORTED BY 1/2" WIRE CABLE
SMITH STREET
COOK-WATKINS, PATCH INC
CITY OF BARRE
PPM 80-1-7A2
R. CERASOLI D.B.A.
CERASOLI & CERASOLI
D.M. MILES COAL CO.
MONTPELIER & BARRE R.R. CO.
MATCH LINE
SHEET 34
SHEET 26
SHEET 44
BLACKWELL STREET
Blackwell St. 15+00.00
BEGIN CONSTRUCTION
Parcel 1B Sta 397+18Lt - Sta 400+12Lt Sold to C. Thygesen by O.C.D. dated 4/9/76, recorded BK. 60 Page 239 Barre City Land Records
LAFOUNTAIN EST.
BARRE GRANITE TRANSFER
STATE OF VERMONT
MONTPELIER & BARRE R.R. CO.
BOUDREAU COUTURE
storage building
PROPOSED LOCATION
woods & brush
CUSHING
BIANCHI PLACE
SHED
Blackwell St. 17+37 - 17+98 Lt New 18"x60' RCP, Class III
Blackwell St. 17+98 Rt - 18+04 Lt - 8" VCP w/D.I. REMOVE
Blackwell St. 18+00 - 18+15 RCP
Remove 12" Lt and replace with new 12" x 12" RCP
Remove 2" Lt and plug pipe with Conc Class B
Remove 2" Lt and plug pipe with Conc Class B
Remove 2" Lt and plug pipe with Conc Class B
Remove 2" Lt and plug pipe with Conc Class B
Sub. Pl. 8+00.00
Δ 6°00'
No Curve
Rev. Blackwell St. Curve
Δ 44°38' Lt
D 20°
R 286.48
T 117.59
L 223.14
E 23.20
Bank is per ft
SCALE 1" = 20'
STATE OF VERMONT
DEPARTMENT OF HIGHWAYS
SURVEYED BY
DRAWN BY
TRACED BY
BERLIN - BARRE
PROJ. F NO. 026-1(7)
SHEET 35A OF
16