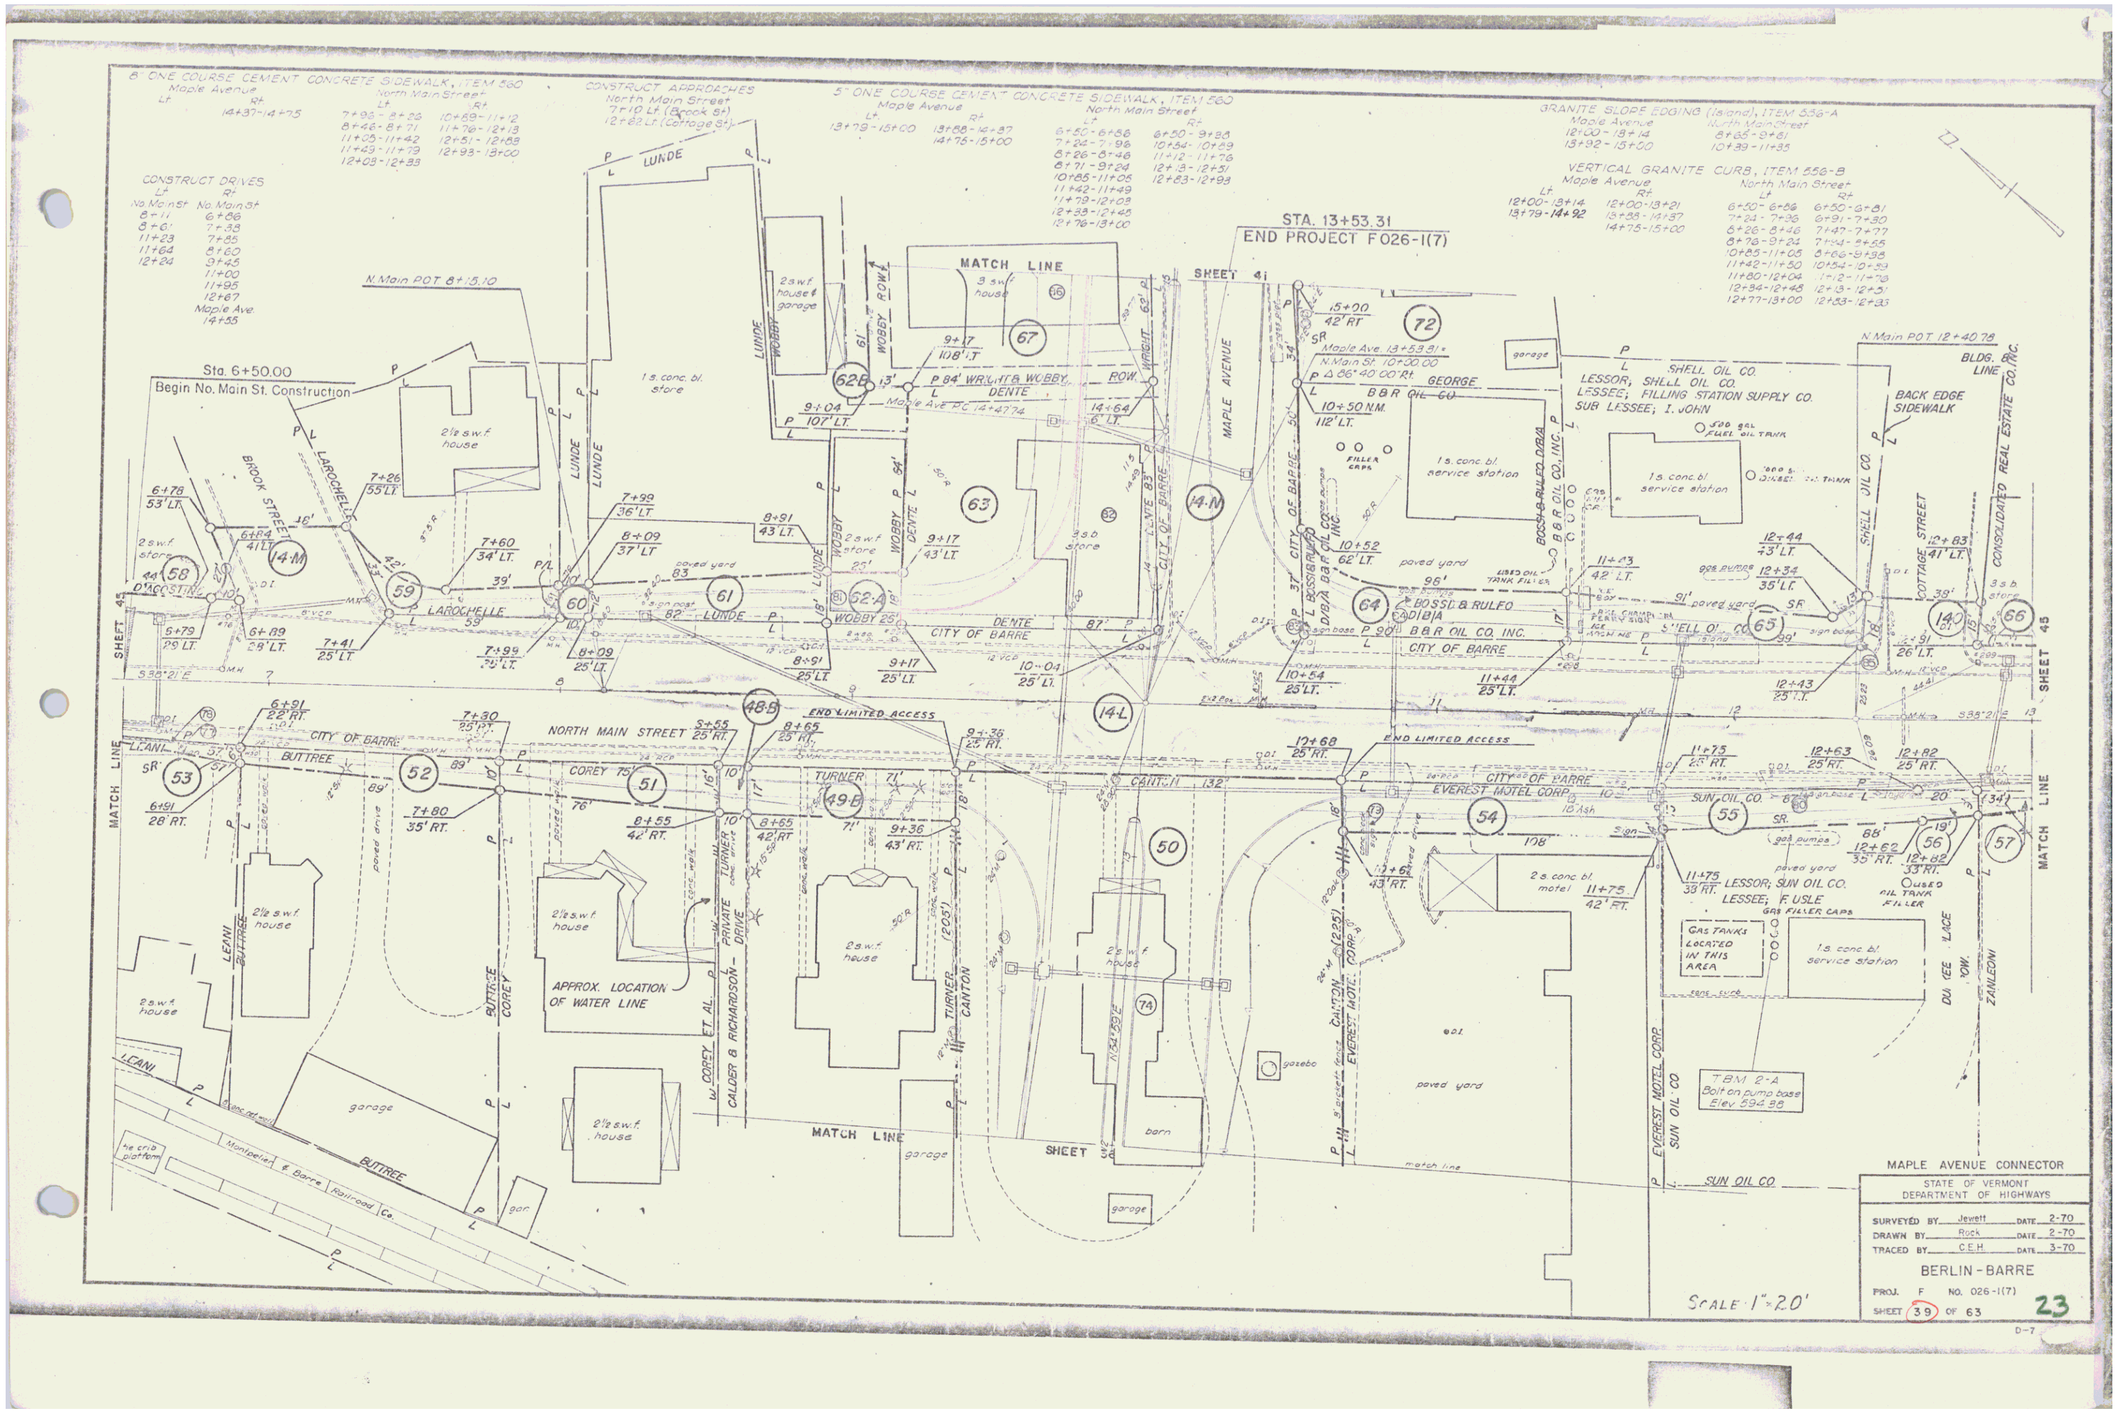

8" ONE COURSE CEMENT CONCRETE SIDEWALK, ITEM 560
Maple Avenue
North Main Street
CONSTRUCT APPROACHES
North Main Street
5" ONE COURSE CEMENT CONCRETE SIDEWALK, ITEM 560
Maple Avenue
North Main Street
GRANITE SLOPE EDGING (Island), ITEM 556-A
Maple Avenue
North Main Street
VERTICAL GRANITE CURB, ITEM 556-B
Maple Avenue
North Main Street
CONSTRUCT DRIVES
STA. 13+53.31
END PROJECT F026-1(7)
Sta. 6+50.00
Begin No. Main St. Construction
MATCH LINE
SHEET 41
SHEET 45
SHEET 38
NORTH MAIN STREET
END LIMITED ACCESS
CITY OF BARRE
EVEREST MOTEL CORP.
SUN OIL CO.
LESSOR; SHELL OIL CO.
LESSEE; FILLING STATION SUPPLY CO.
SUB LESSEE; I. JOHN
LESSOR; SUN OIL CO.
LESSEE; F. USLE
APPROX. LOCATION OF WATER LINE
GAS TANKS LOCATED IN THIS AREA
T.B.M. 2-A
Bolt on pump base
Elev 594.38
MAPLE AVENUE CONNECTOR
STATE OF VERMONT
DEPARTMENT OF HIGHWAYS
SURVEYED BY Jewett DATE 2-70
DRAWN BY Rock DATE 2-70
TRACED BY C.E.H. DATE 3-70
BERLIN-BARRE
PROJ. F NO. 026-1(7)
SHEET 39 OF 63
23
SCALE 1" = 20'
D-7